SHELL ONLY

Revised
02/17/2026 3:50:51 PM

JOB COPY
Reviewed by Lincoln County

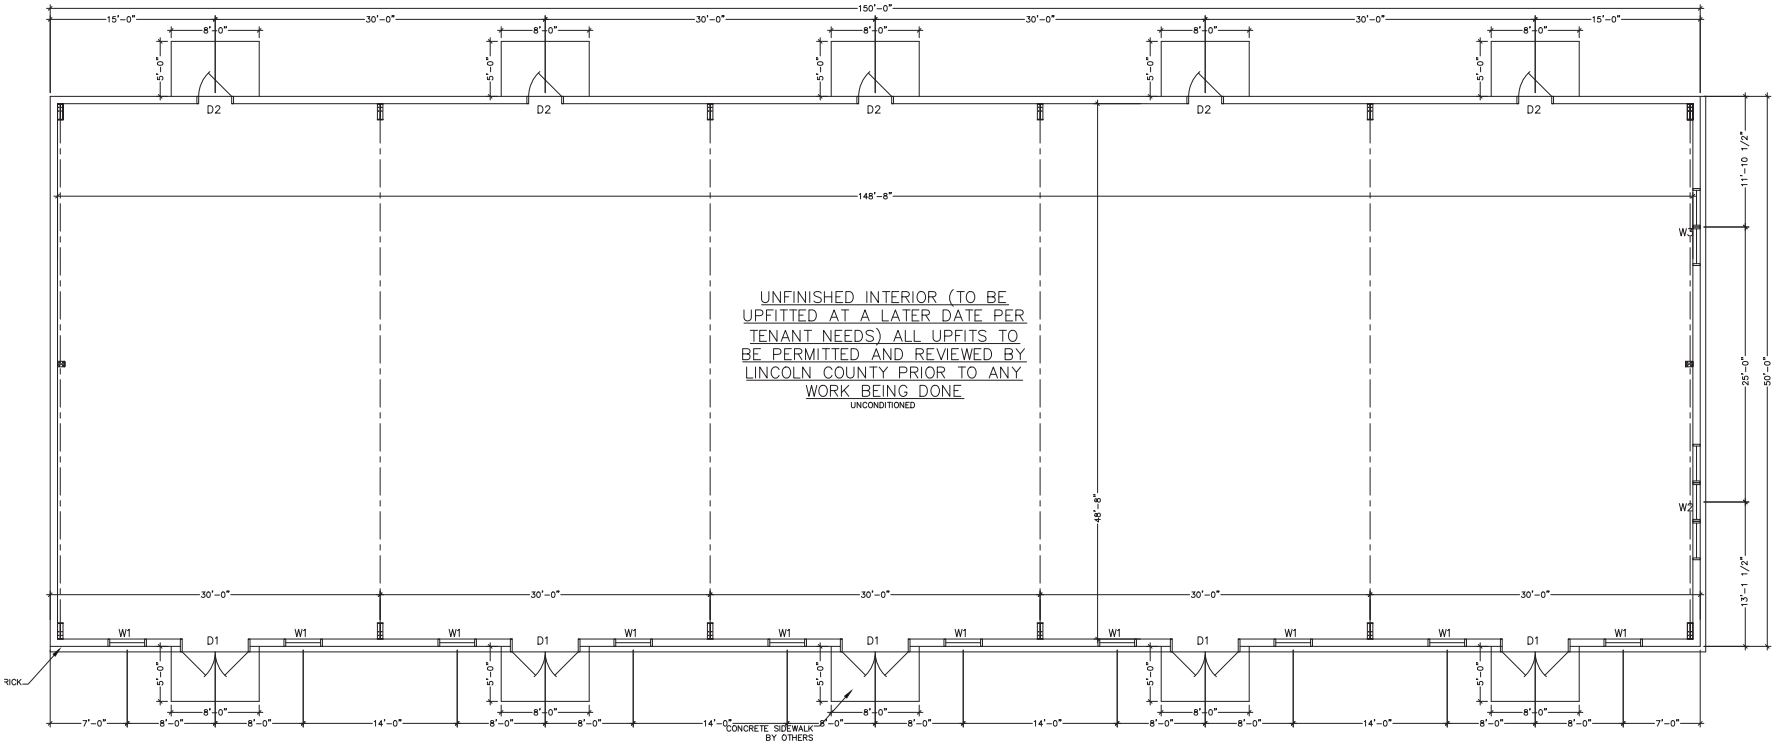

FIRST FLOOR LAYOUT PLAN
SCALE: 3/16" = 1'-0"

FINAL DRAWING – FOR CONSTRUCTION

THIS PLAN SHOULD BE CONSIDERED A COPY UNLESS IT CONTAINS AN EMBOSSED SEAL. ORIGINAL PLAN ON FILE AT THE OFFICE OF SWARTZ DESIGN & ENGINEERING, PLLC. PLAN COPYRIGHT 2025 BY SWARTZ DESIGN & ENGINEERING, PLLC.

B4

SHEET NO.: 4 OF 11
PROJECT NO.: 2025-191
DATE: 11/07/2025

1	06/18/25	REVISED ELEV PER CLIENT REVIEW

REVISIONS

PROJECT MANAGER: JEFFREY SWARTZ
DESIGN BY: JJS | CHECKED BY: JJS
DRAWN BY: JJS | CHECKED BY: JJS

CLIENT/APPLICANT
CAROLINA ELITE BUILDERS, LLC
205 SOUTH ACADEMY STREET
LINCOLNTON, NC 28092

SHEET TITLE
LAYOUT PLAN WITH DETAILS

PLANS PREPARED BY:
SWARTZ DESIGN AND ENGINEERING, PLLC
NCBELS No. P-2500
565 BAT LANE
TAYLORSVILLE, NC 28681
PHONE: (828) 632-0499
FAX: (828) 632-0511
jeff@sde-pllc.com

SEAL 053411 JEFFREY JOHN SWARTZ

PROPOSED BUILDING
ON PARCEL 106940
WEST NC 27 HWY
LINCOLNTON, NC
LINCOLN COUNTY, NORTH CAROLINA

SWARTZ DESIGN & ENGINEERING, PLLC
"Designs without boundaries."
565 BAT LANE
TAYLORSVILLE, NC 28681
PHONE: (828) 632-0499
FAX: (828) 632-0511
NCBELS No. P-2500
jjos@bellsouth.net