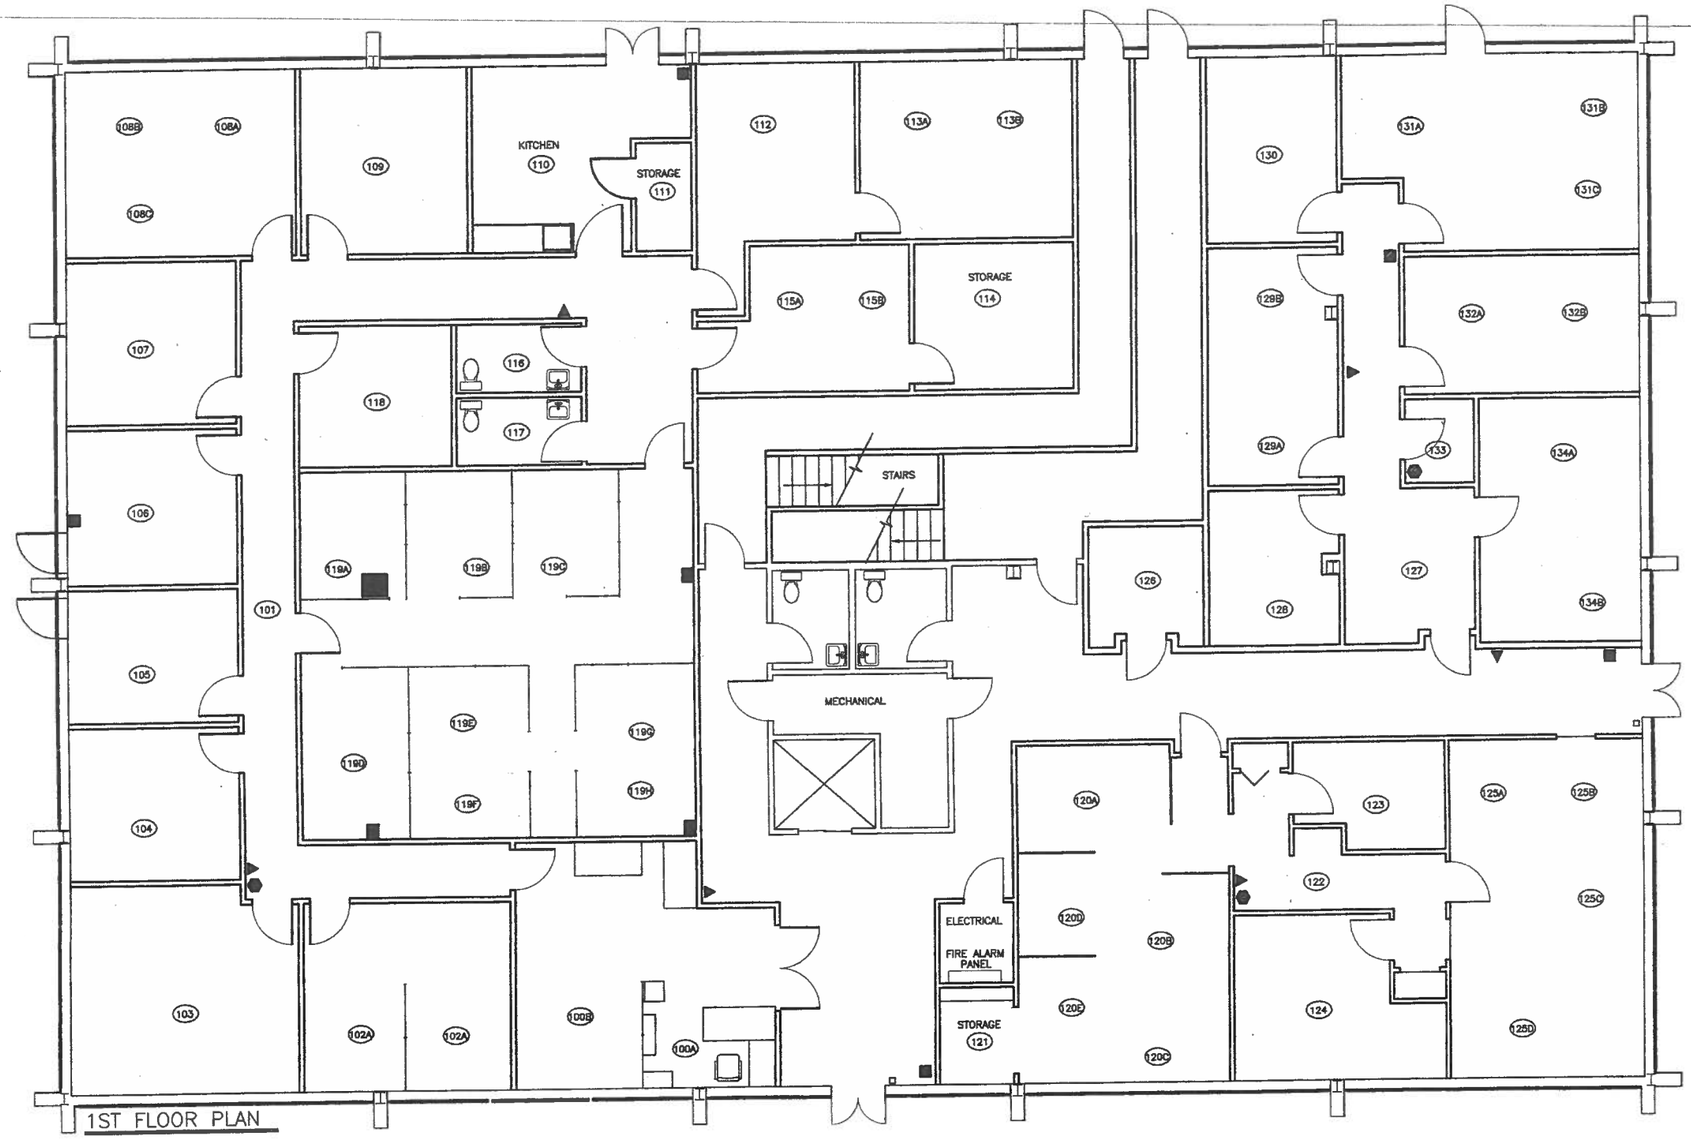

1ST FLOOR PLAN

N

SCALE: 1/4" = 1'-0"
2FLR-N4

LEGEND:
- FIRE EXTINGISHER
- FIRE ALARM HORN & STROBE LT.
- FIRE PULL STATION

REV.	DATE	DESCRIPTION	APP.

DRAWING #	DESCRIPTION
	REFERENCE DRAWINGS

VECO-Bertrand, Inc.
BATON ROUGE, LOUISIANA

1st FLOOR FIRE
SAFETY DEVICE LOCATION

DRAWN BY	DATE	DESIGNED BY	CHECKED BY	APPROVED BY	APPROVED BY

SCALE
E.E. #
A.R. #

SH. 1 0

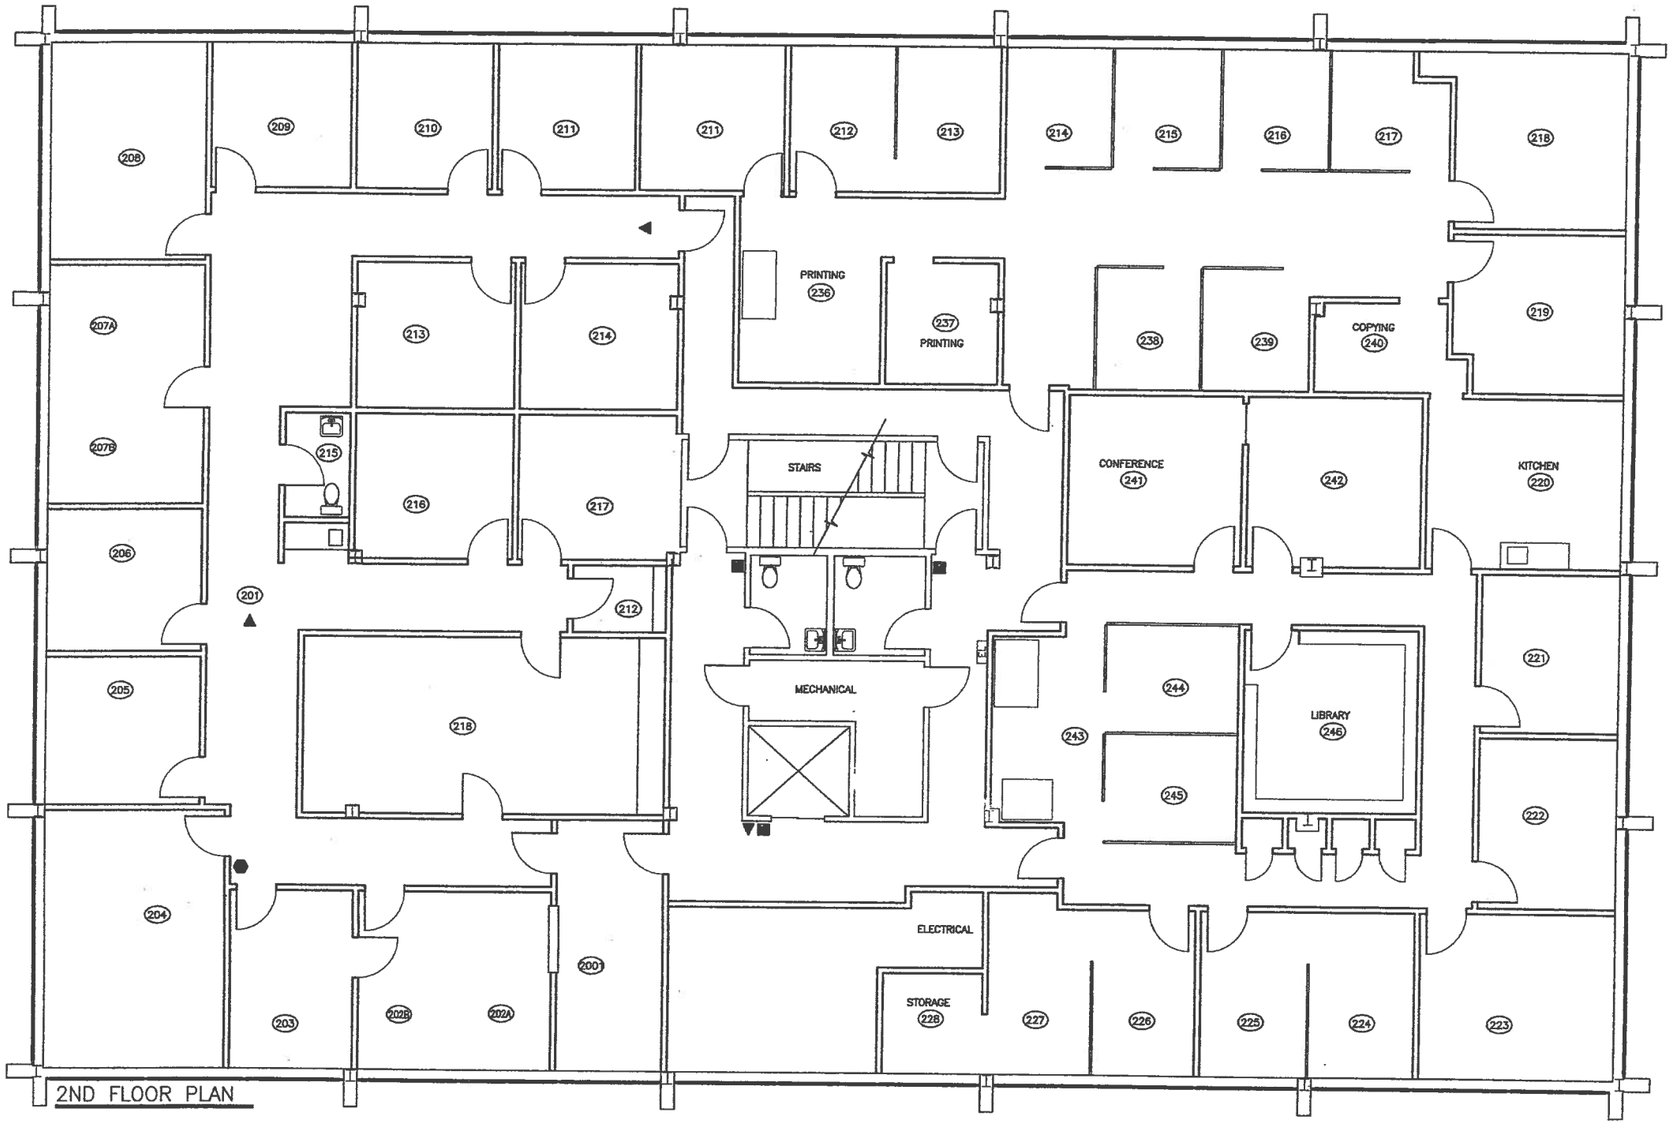

2ND FLOOR PLAN

N

SCALE: 1/4" = 1'-0"
2FLR-N4

LEGEND:
- FIRE EXTINGISHER
- FIRE ALARM HORN & STROBE LT.
- FIRE PULL STATION

REV.	DATE	DESCRIPTION	DSN.	DRN.	CKD.	APP.

DRAWING #	DESCRIPTION
	REFERENCE DRAWINGS

VECO-Bertrand, Inc. BATON ROUGE, LOUISIANA

2nd FLOOR FIRE
SAFETY DEVICE LOCATION

DRAWN BY	DATE	DESIGNED BY	CHECKED BY	APPROVED BY	APPROVED BY

SCALE
E.E. #
A.E. #

SH. 1 0

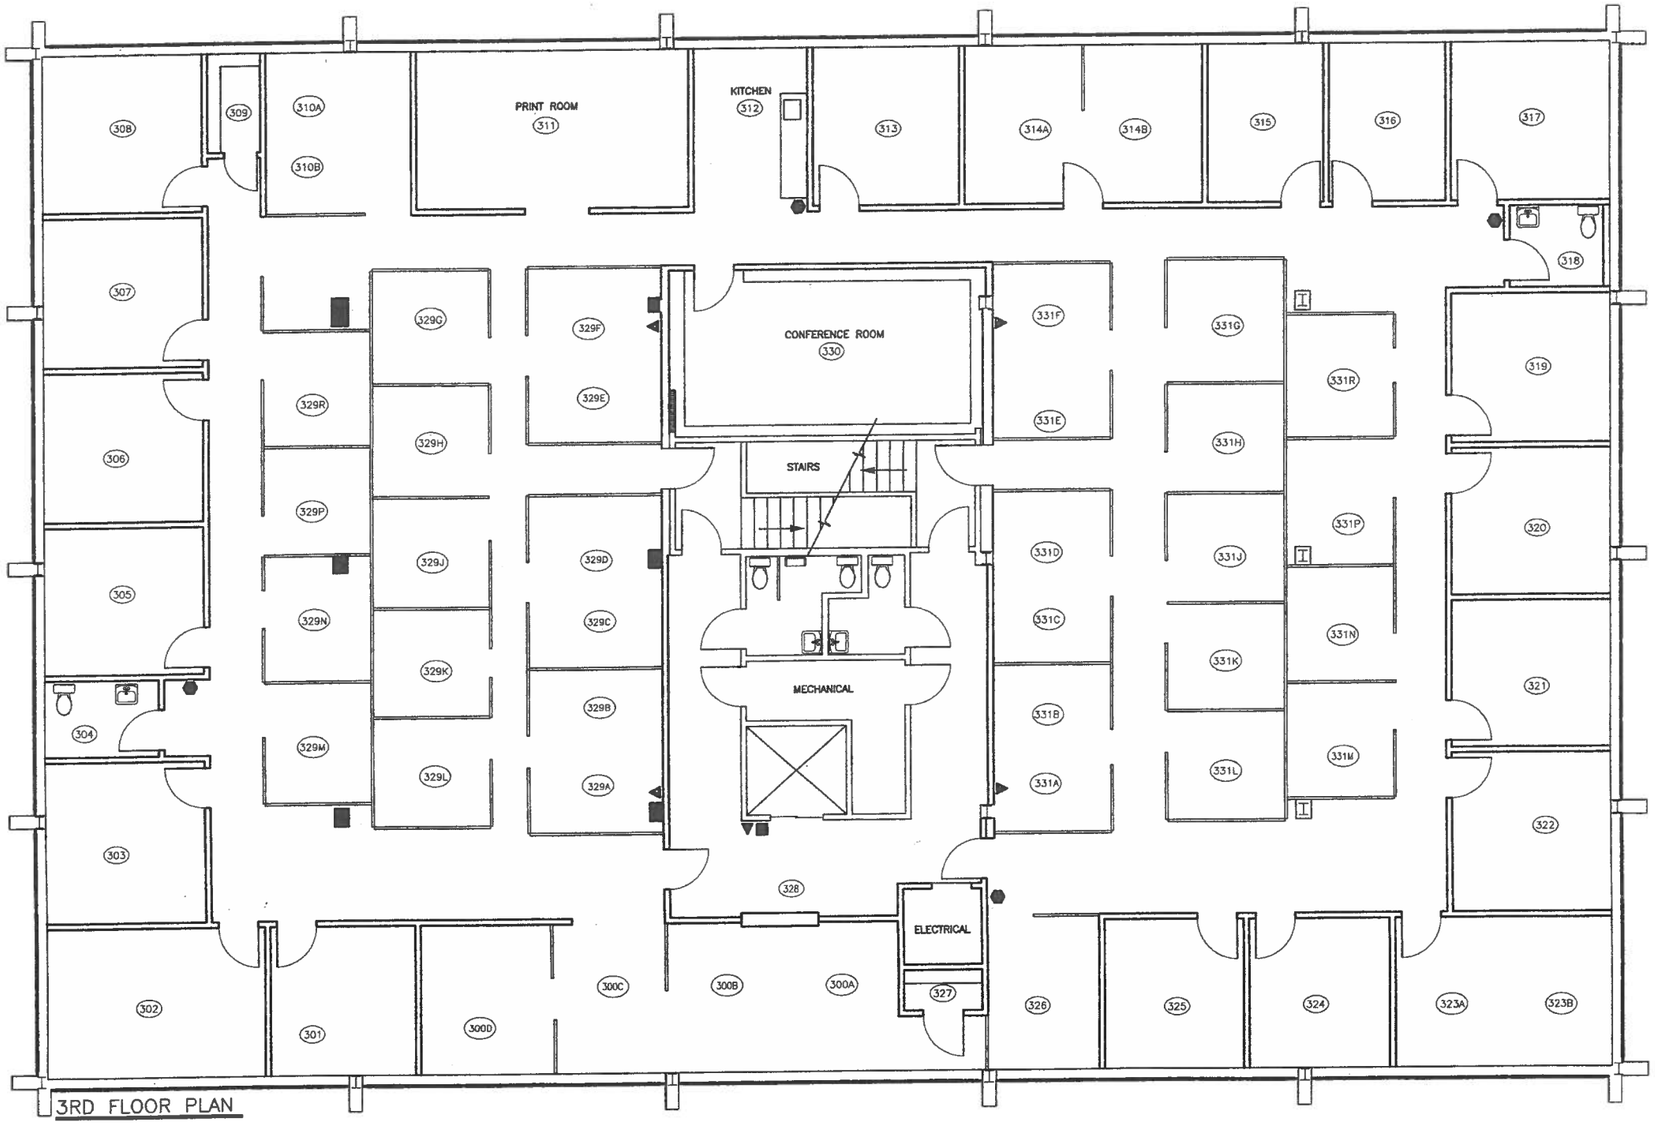

3RD FLOOR PLAN

N

SCALE: 1/4" = 1'-0"
3FLR-N7

LEGEND:
- FIRE EXTINGISHER
- FIRE ALARM HORN & STROBE LT.
- FIRE PULL STATION

REV.	DATE	DESCRIPTION	DRN.	CKD.	APP.

DRAWING #	DESCRIPTION
	REFERENCE DRAWINGS

VECO-Bertrand, Inc.

BATON ROUGE, LOUISIANA

3rd FLOOR FIRE
SAFETY DEVICE LOCATION

DRAWN BY	DATE	DESIGNED BY	CHECKED BY	APPROVED BY	APPROVED BY

SCALE
E.C. #
A.R. #

SH. 1

0