THESE DOCUMENTS MAY NOT BE REPRODUCED IN WHOLE OR PART, WITHOUT EXPRESS WRITTEN APPROVAL. ALL RIGHTS RESERVED

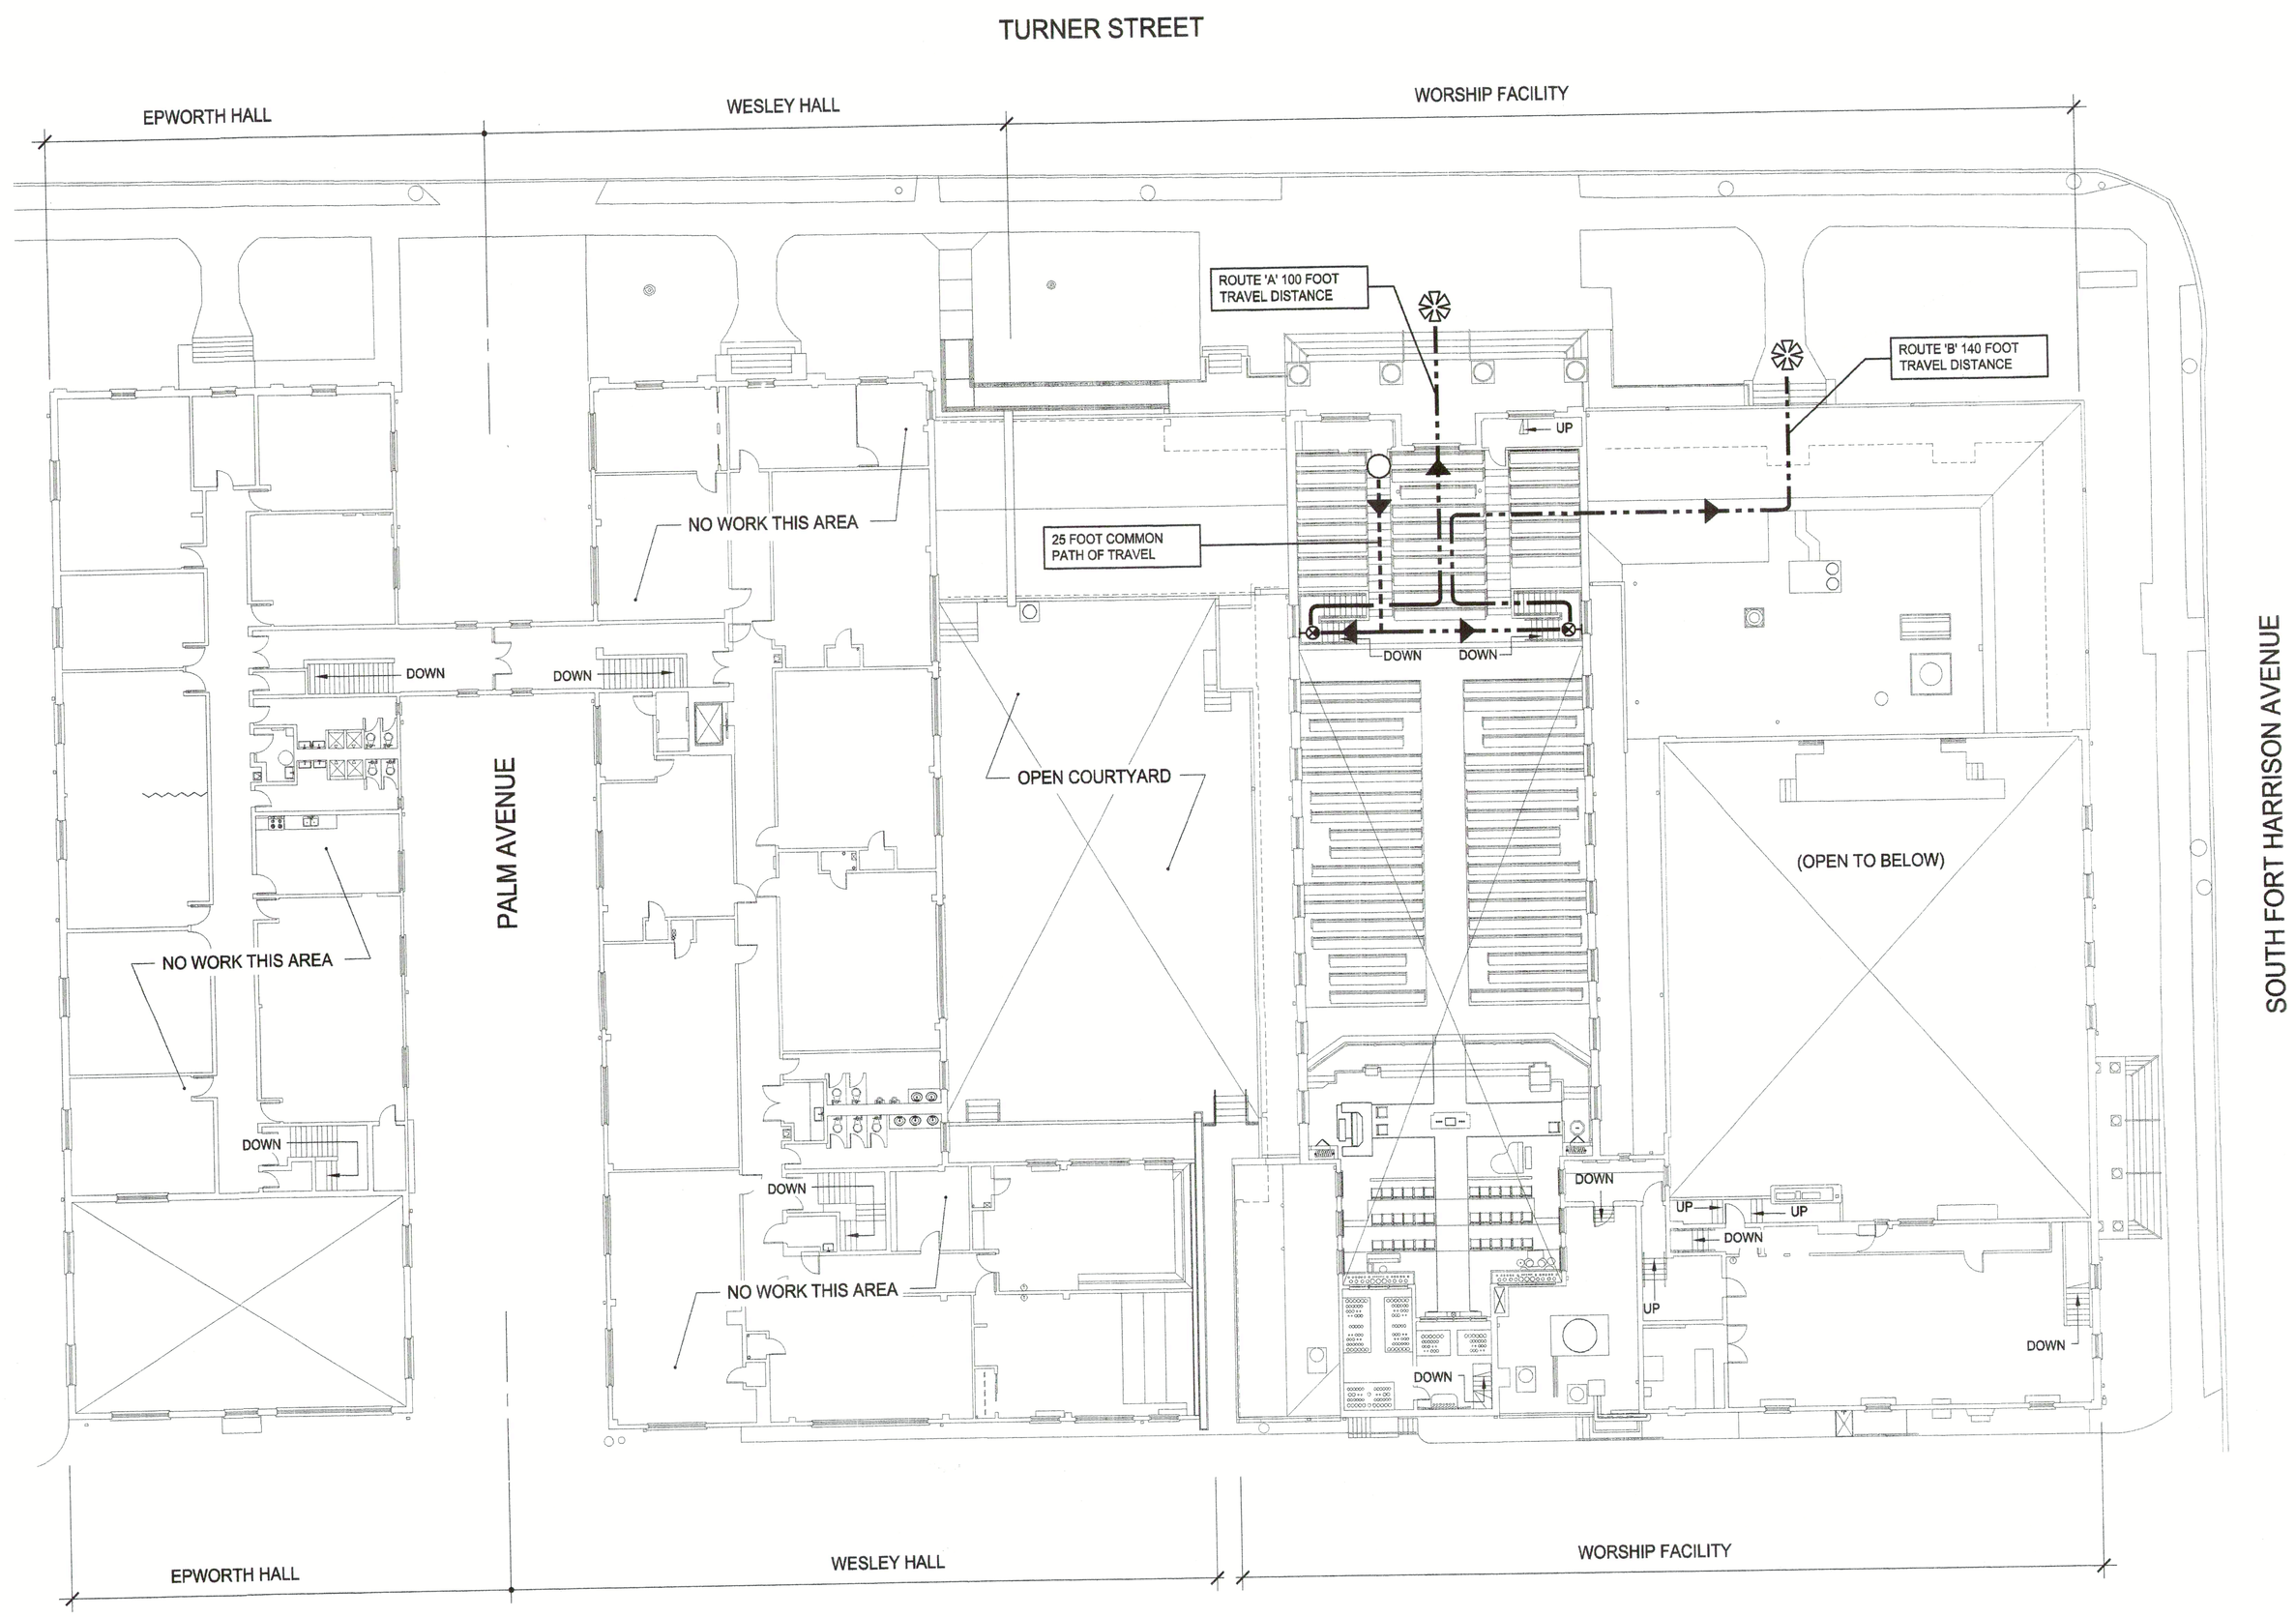

UPPER LEVEL LIFE SAFETY PLAN

NORTH

SCALE: APPROXIMATELY 1/16"=1'-0"

A REMODELING TO
FIRST UNITED METHODIST
CHURCH CLEARWATER

411 TURNER STREET
CLEARWATER, FLORIDA 33756-5328
THE REV. SHARON PATCH, SENIOR MINISTER

CHARLES F. JORDAN
LIC NO AR 001866

Hyde Park Architects
1509 WEST SWANN AVENUE
SUITE 270
TAMPA FLORIDA 33606-2557
813-251-6909
FAX 813-251-1588
HPACHAS@AOL.COM
LIC NO AA F000096

UPPER LEVEL LIFE SAFETY PLAN

REVISED	
DRAWN BY	GARY
CHECKED BY	CHAS
DATE	10/15/06
SCALE	±1/16"=1'-0"
FILE	013006.CD
SHEET	A-5/38