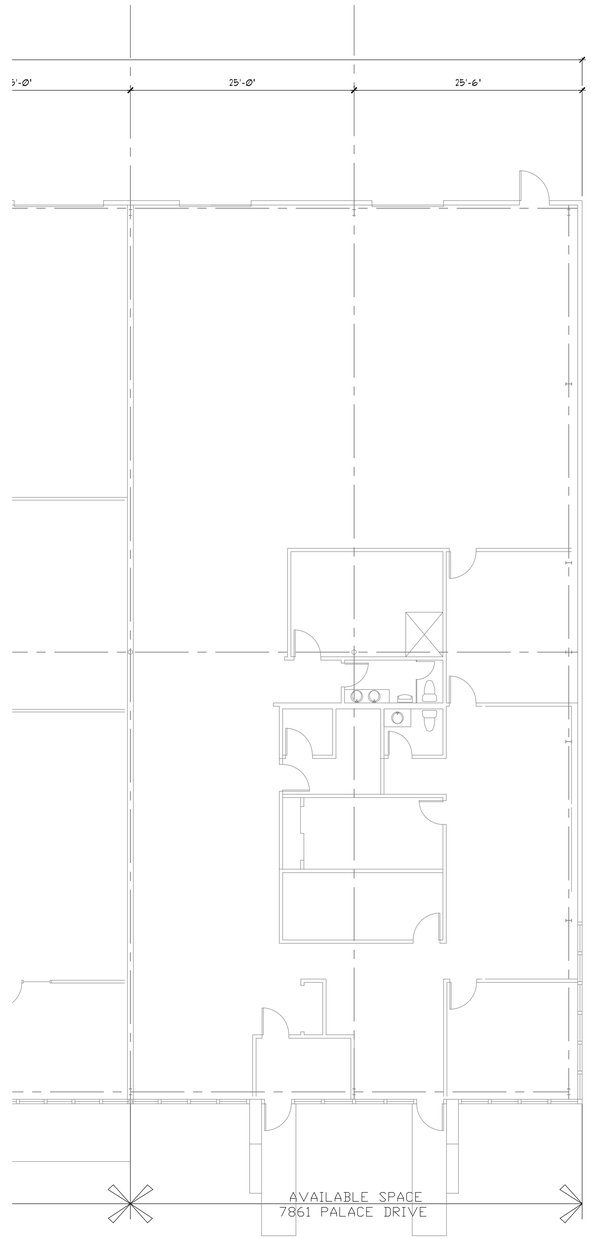

FLOOR PLAN

SCALE: 1/8"=1'-0"

1
R-A-1.0

DESIGNED AND BUILT BY:
Cincinnati United Contractors, Inc.
7870 EAST KEMPER ROAD, SUITE 400
CINCINNATI, OHIO 45249
PHONE: (513) 677-0060 FAX NO: (513) 677-1121
WWW.CINTUNITED.COM

RENTAL PROPERTY

7861 PALACE DRIVE
SYCAMORE TOWNSHIP OHIO 45249
BULE ASH COMMERCE CENTER

REVISIONS

FLOOR PLAN

Drawn By:	selby
Scale:	As Shown
Job No.:	####
Issue Date:	00/00/00

R-A-1.0

PLOT DATE: Feb 26, 2019-4:04PM

PLOTTED BY: dharvey FILENAME: 7861 Palace Drive - Boom Elite Training.dwg