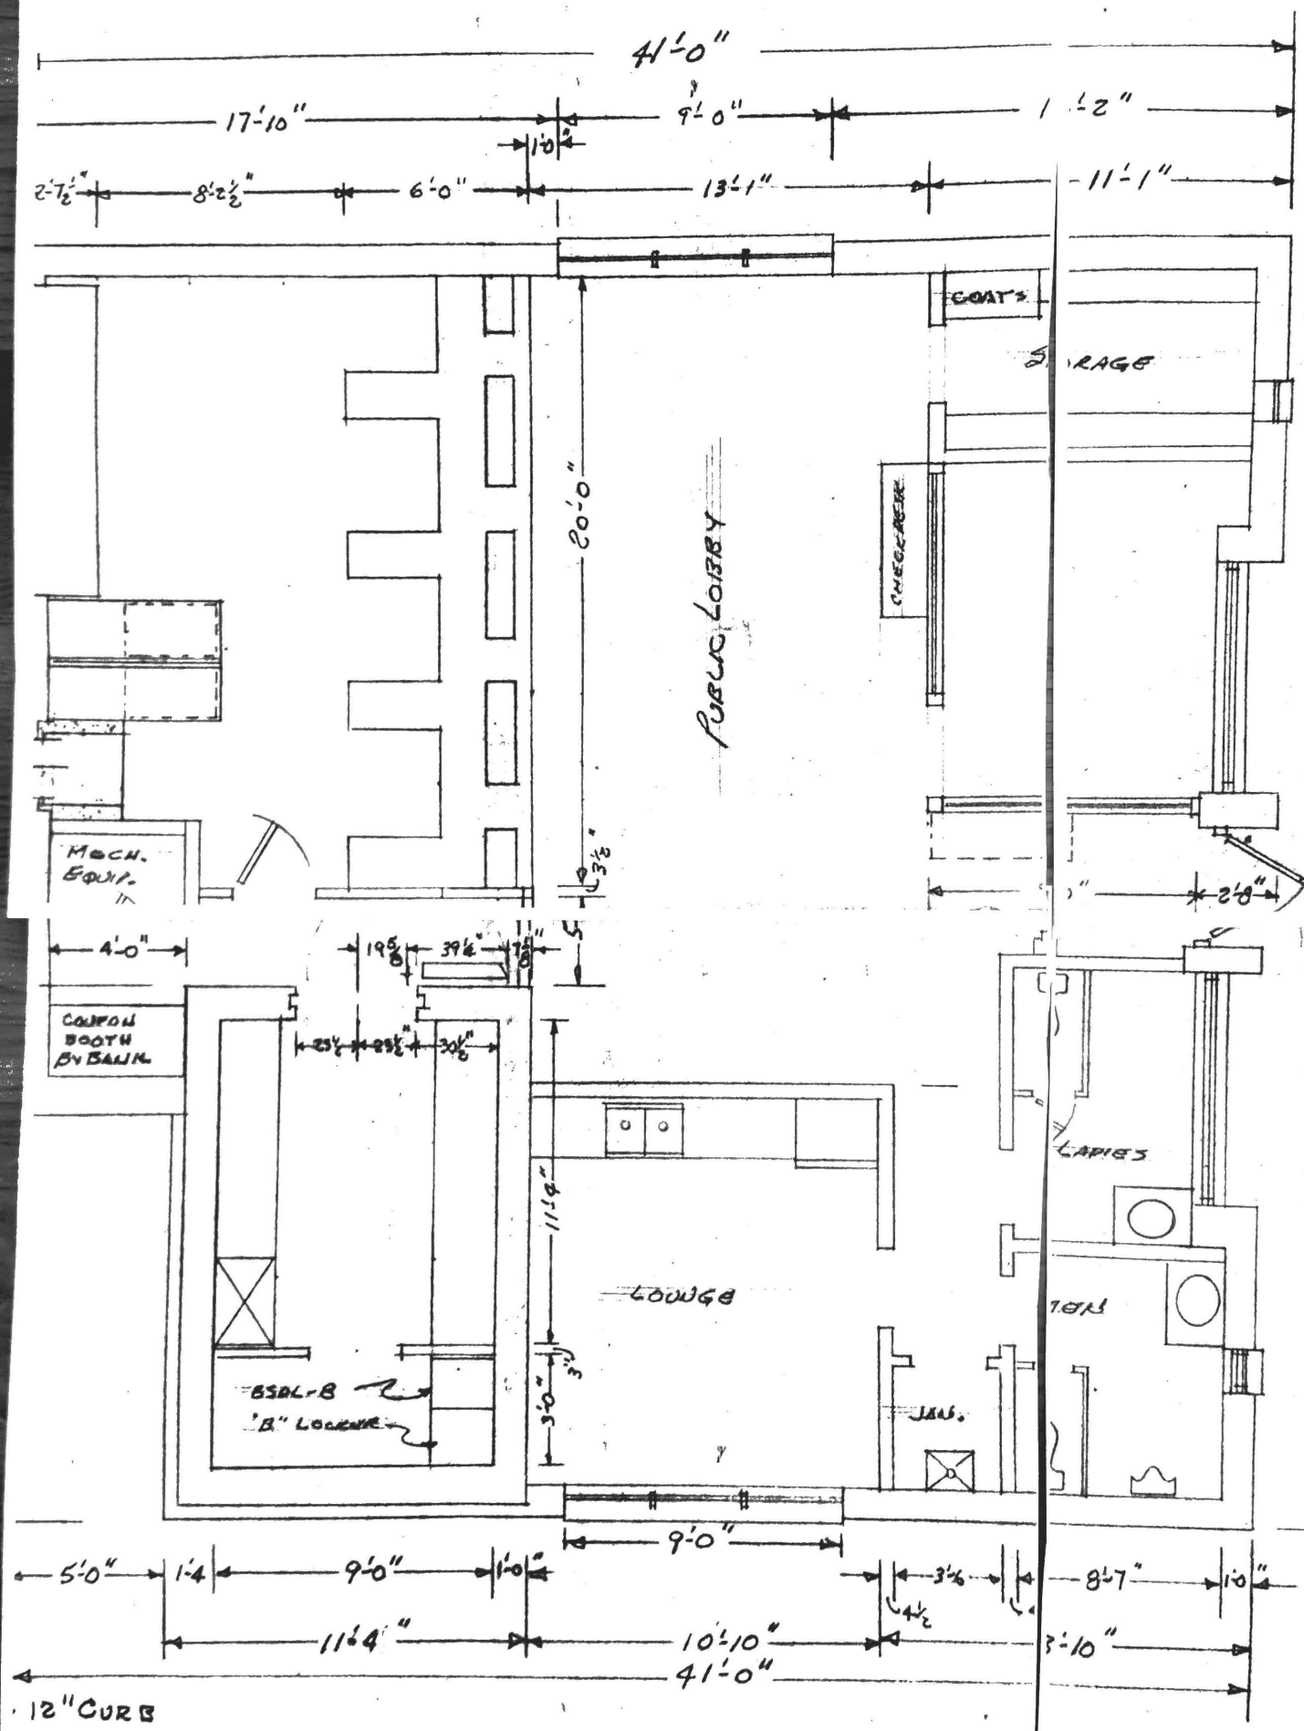

CITIZENS
EAST BOOK
MARYVILLE,

DRAWING	FLOOR PLAN
DATE	REVISI
SCALE	DRAWI