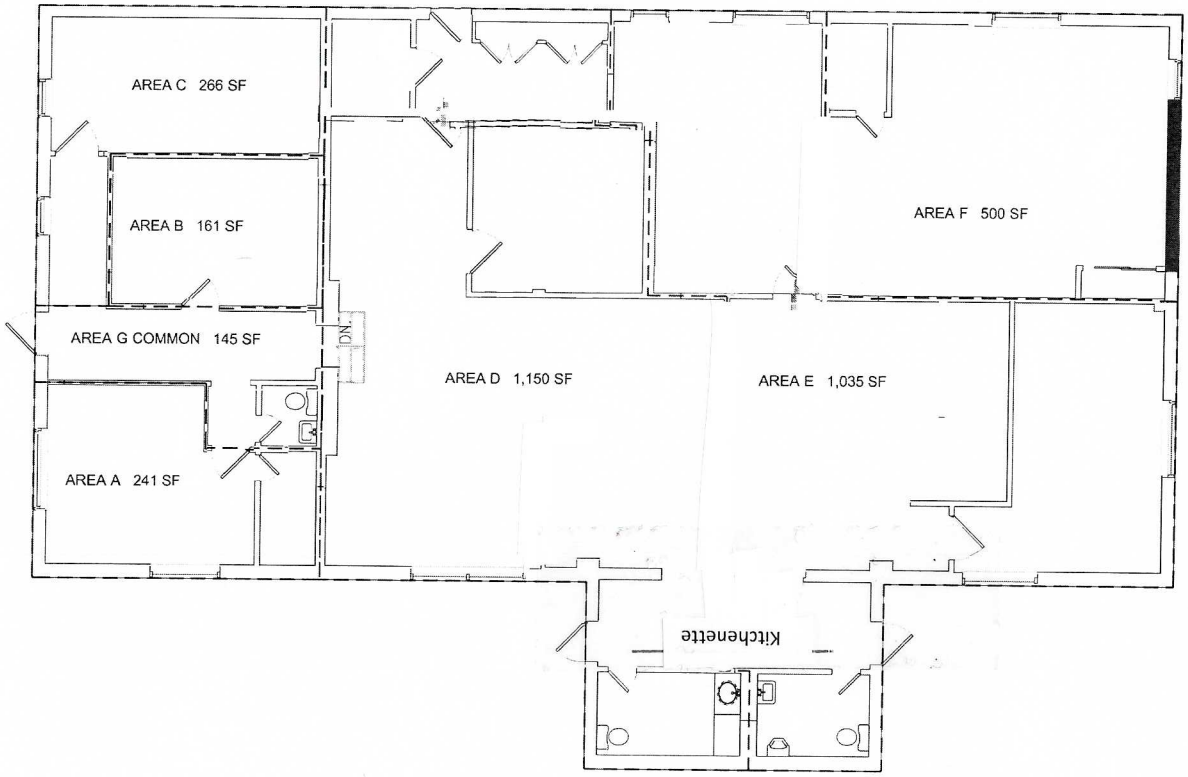

1 / A-1.1 EXISTING FLOOR PLAN
Scale: 1/4" = 1'-0" 3,256 U.S.F.

GROSS BUILDING AREA	3,498 SF
AREA A	241 SF - 6.9%
AREA B	161 SF - 4.6%
AREA C	266 SF - 7.6%
AREA D	1,150 SF - 32.9%
AREA E	1,035 SF - 29.6%
AREA F	500 SF - 14.2%
AREA G COMMON	145 SF - 4.2%

Seal

939 RADNOR ROAD
TEH Properties
240 Conestoga Rd.
Wayne, PA 19087

TEH
ARCHITECTS

Architecture
Planning
Interiors

Thomas E. Hall & Associates, Inc.

Contact:

240 Conestoga Rd.
Wayne, PA 19087

Tel. (610) 293-9900
Fax (610) 293-9901

Revisions

05 / 07 / 2014 AREA CALCULATIONS

- ☐ Preliminary
- ☐ For Pricing
- ☐ For Bidding
- ☐ For Pennits
- ☐ For Construction

Job No:	0903.00
Drawn By:	CBM
Checked By:	TEH
Date:	7/20/05
Scale:	1/4"=1'-0"

Drawing Title: Existing Floor Plan

Sheet No: A-1.1

Copyright© by Thomas E. Hall & Assoc., Inc., Wayne, PA 19087, Phone number (610) 293-9900. All rights reserved.