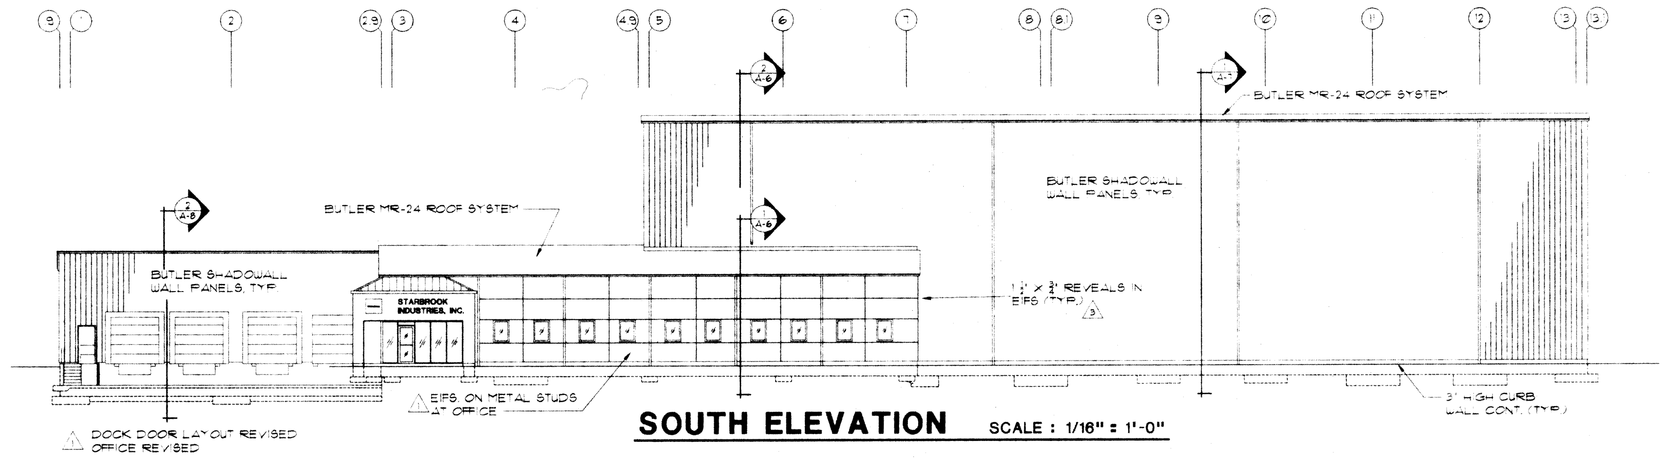

SOUTH ELEVATION SCALE : 1/16" = 1'-0"

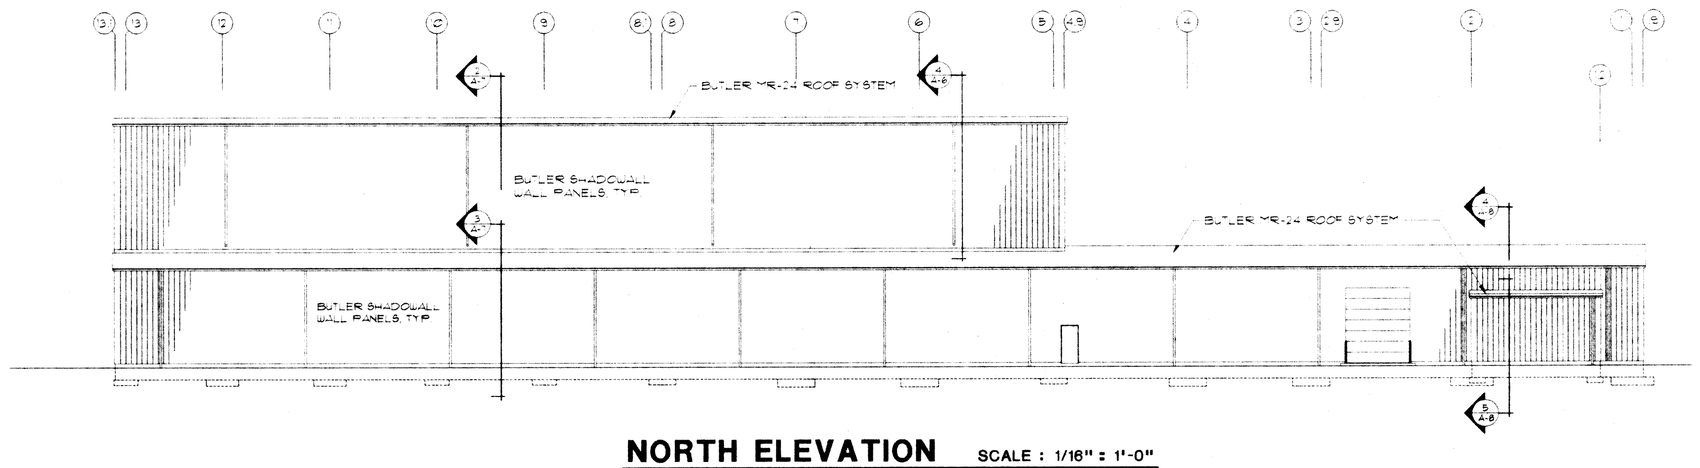

NORTH ELEVATION SCALE : 1/16" = 1'-0"

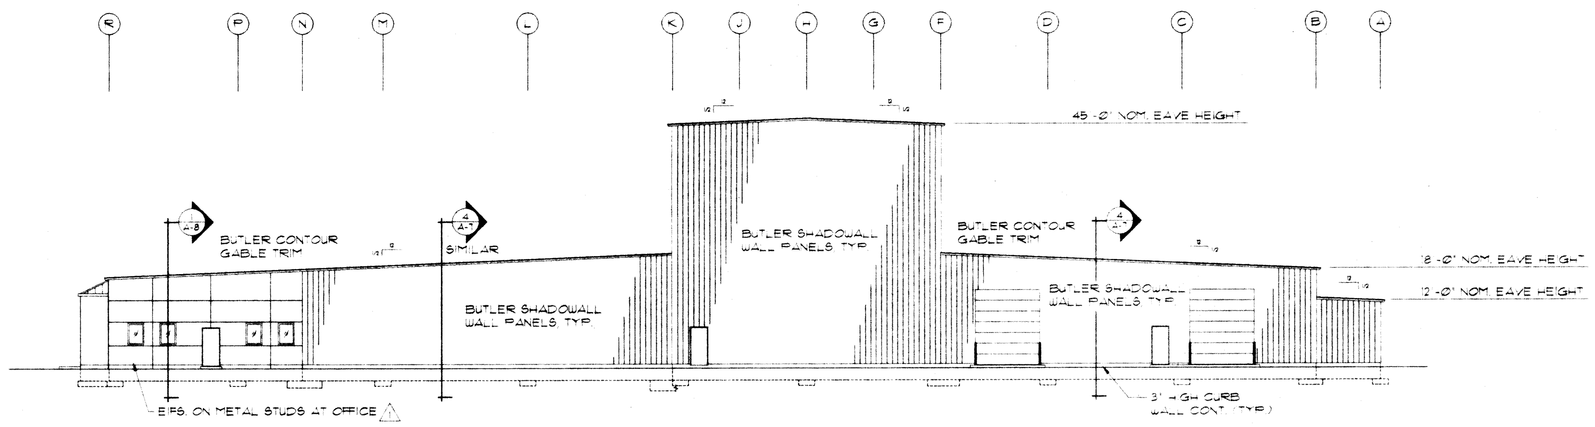

EAST ELEVATION SCALE : 1/16" = 1'-0"

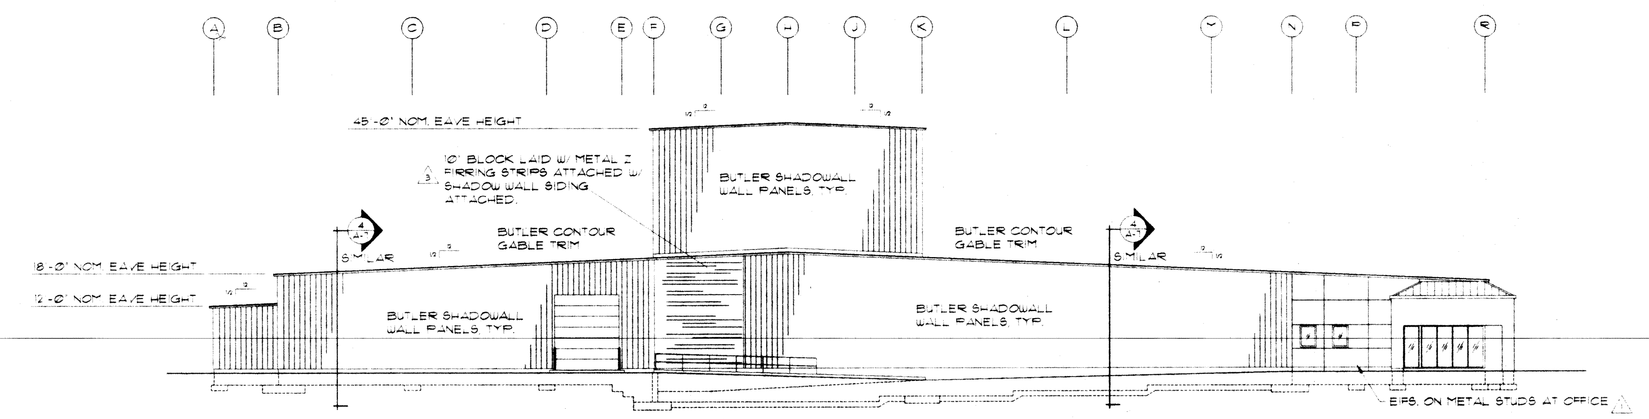

WEST ELEVATION SCALE : 1/16" = 1'-0"

REVISIONS

NO.	DATE	DESCRIPTION
1	11-29-00	MISC. REVISIONS
2	2-7-02	RECORD REVISIONS

FERGUSON CONSTRUCTION COMPANY

P.O. BOX 726
400 CANAL ST.
SIDNEY, OHIO 45365-0726
PHONE: 937/498-2381
OFFICE FAX: 937/498-1796
ESTIMATING FAX: 937/498-2243

2201 EMBURY PARK ROAD
DAYTON, OHIO 45414-5544
PHONE: 937/274-1173
FAX: 937/277-1379

NEW MFG. FACILITY FOR

STARBROOK INDUSTRIES, INC.

2000 INDUSTRIAL COURT
COVINGTON, OHIO 45318

DATE: 2 NOV. '00

JOB NO.: 00-12728

SHT. A-5 OF A-11

01/2002 07:58:11 AM