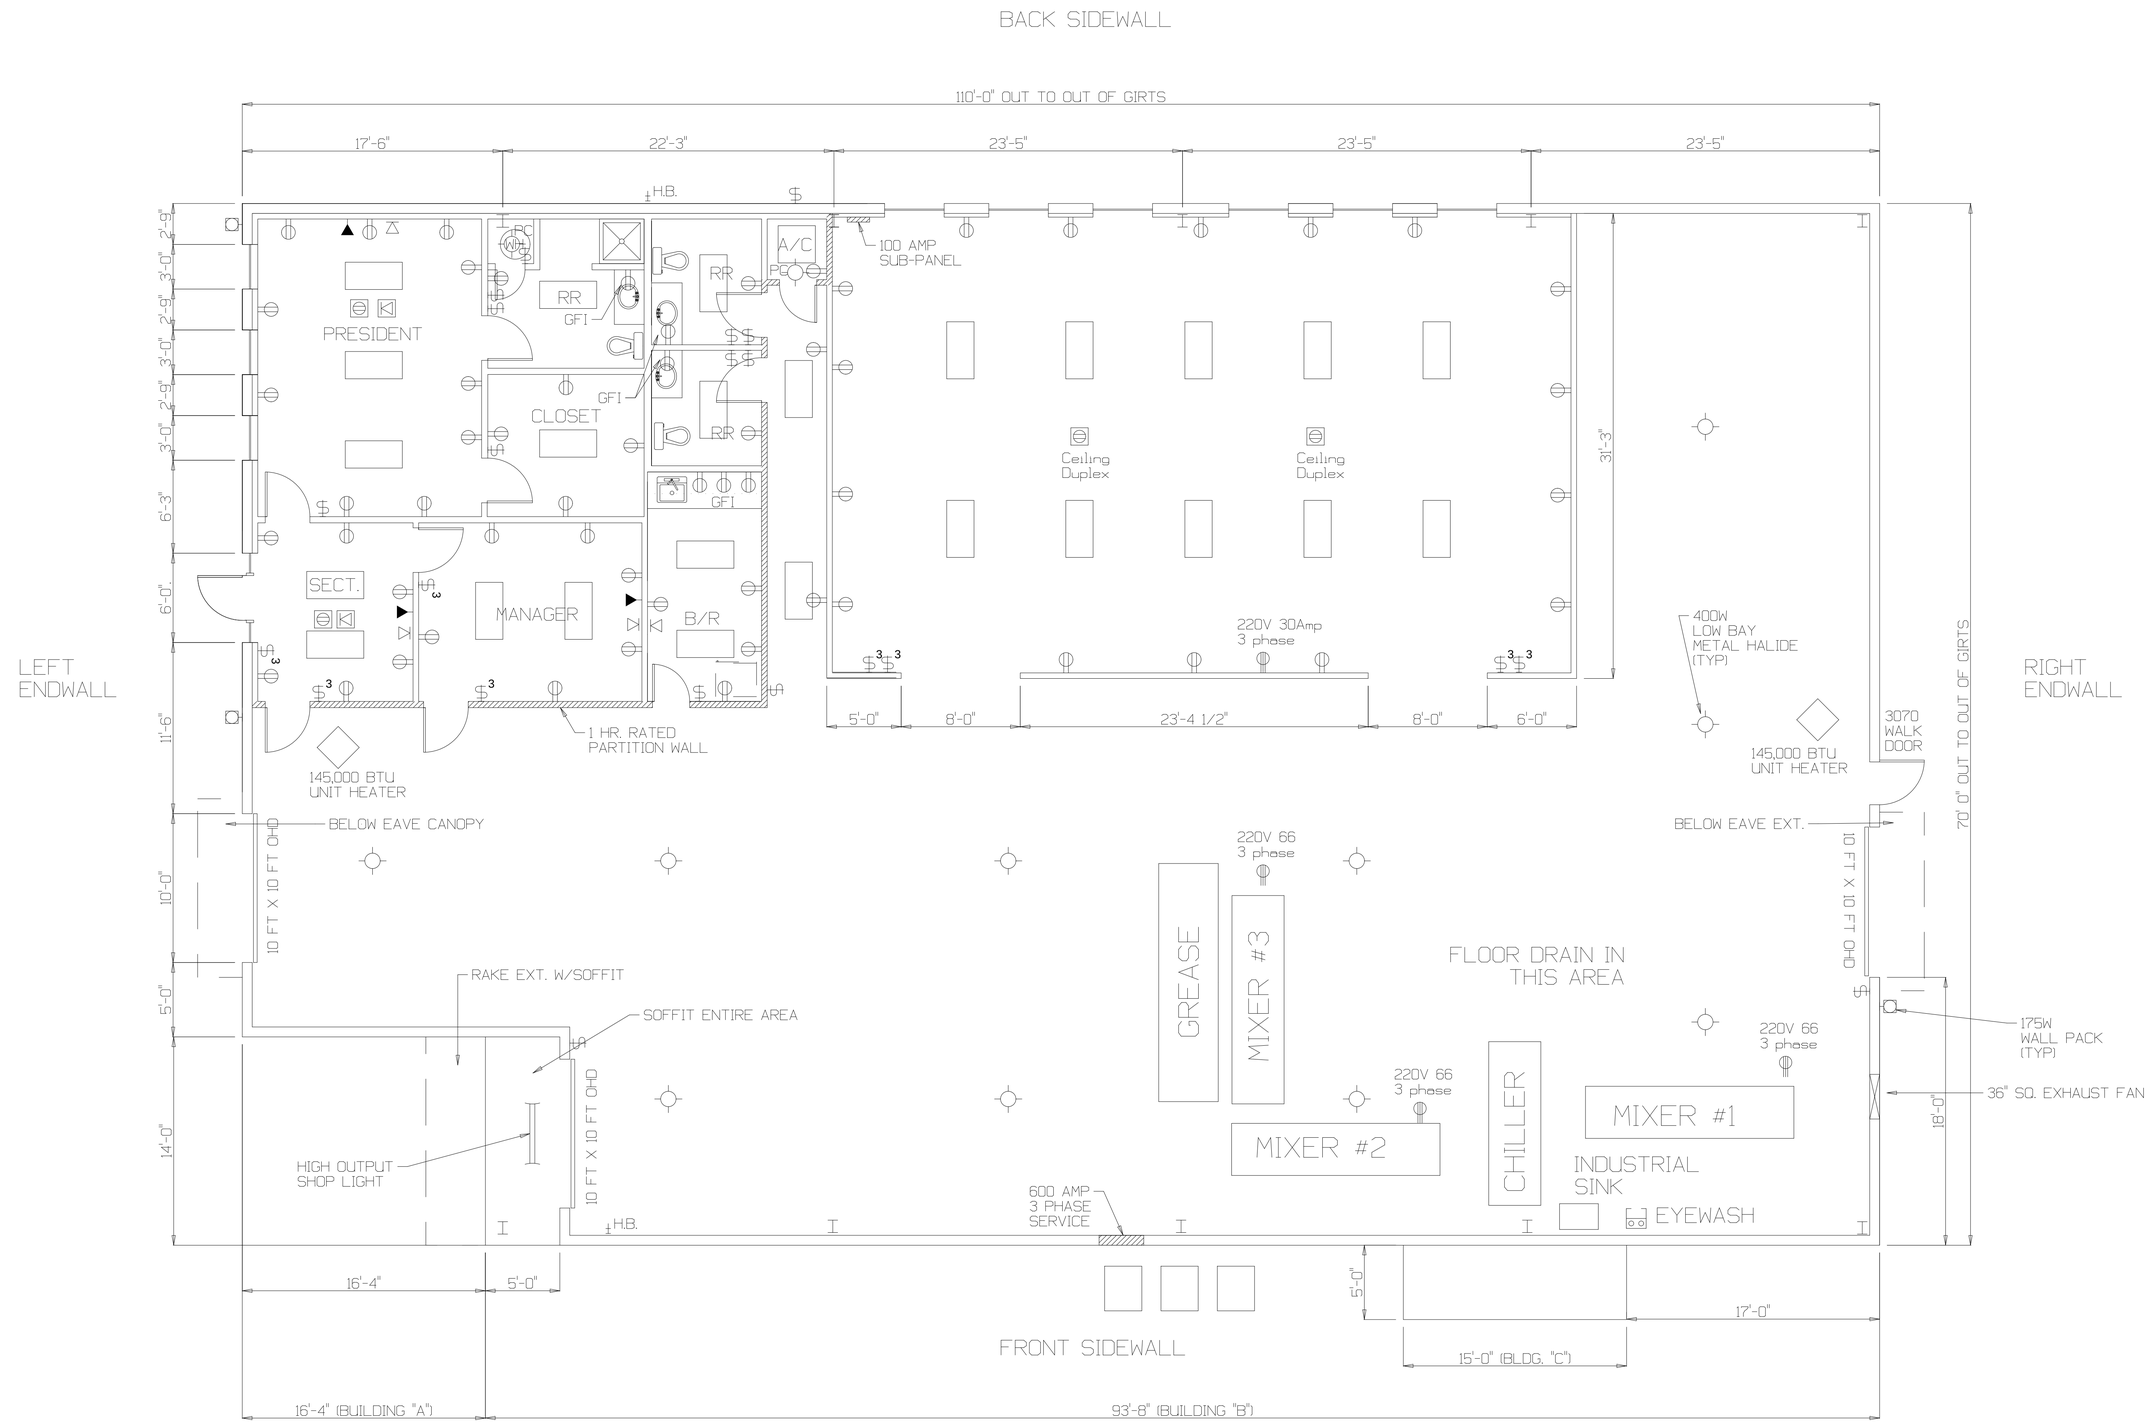

PROJECT NAME: KENNETH E. GOATES
LOCATION: CANDY INDUSTRIAL PARK - TYLER, TX
DOC. NAME: GOATES_4
RELEASED: FOR CONSTRUCTION DATE: 3/23/99
SCALE: 3/32" = 1'-0"

TYLER BUILDING SYSTEMS CO.

TYLER BUILDING SYSTEMS CO.
P.O. BOX 13089 / TYLER, TEXAS / 75713
3535 SHILOH RD. / TYLER, TEXAS / 75707
V: 903-561-3000 / F: 903-561-7686

THIS DOCUMENT IS THE PROPERTY OF TYLER BUILDING SYSTEMS CO. AND IS NOT TO BE USED WITHOUT THE WRITTEN CONSENT OF TYLER BUILDING SYSTEMS CO.