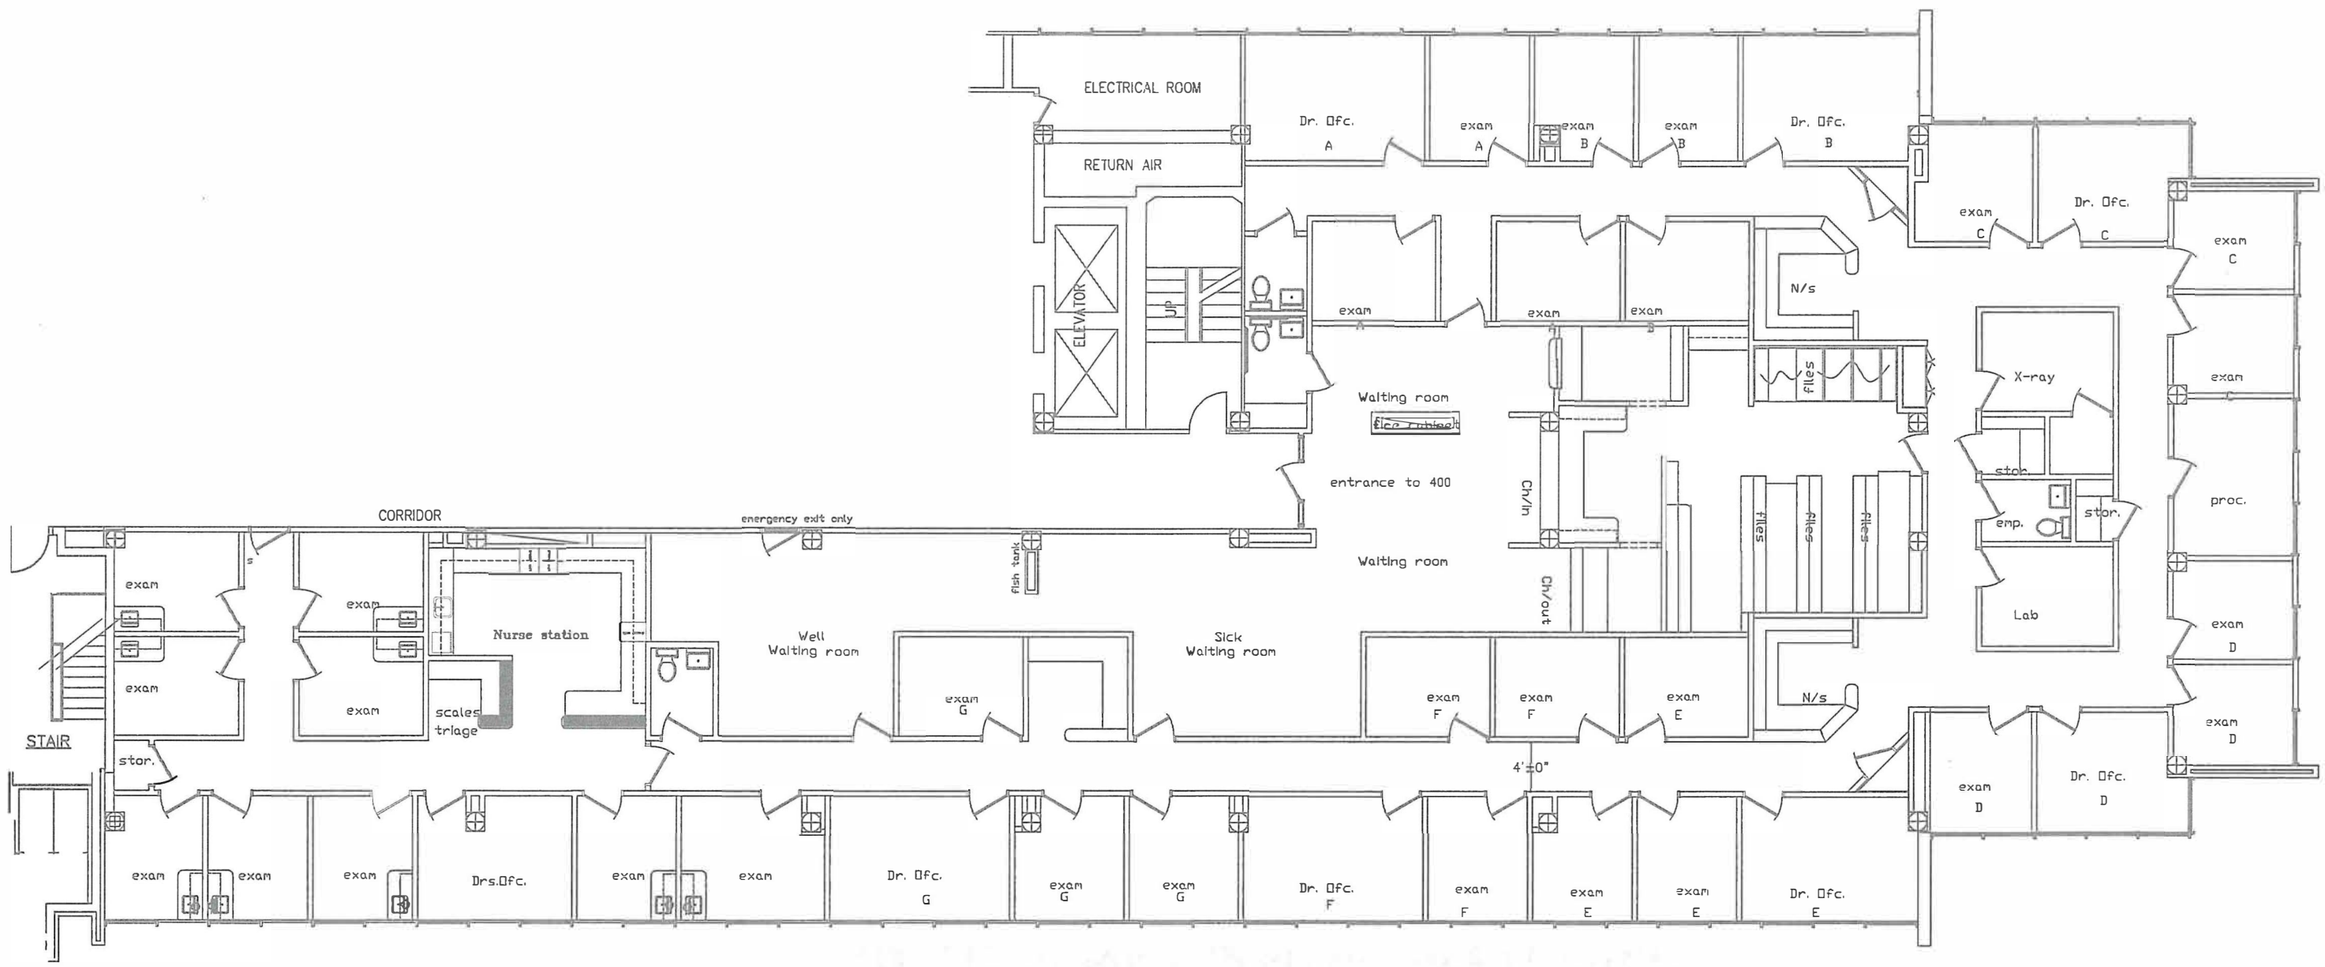
ELECTRICAL ROOM
RETURN AIR
ELEVATOR
UP
Dr. Ofc. A
exam A
exam B
exam B
Dr. Ofc. B
exam C
Dr. Ofc. C
exam C
exam
exam
exam
N/s
files
X-ray
exam
Waiting room
entrance to 400
Ch/in
Ch/out
files
files
files
stor.
emp.
stor.
proc.
Lab
exam D
exam D
CORRIDOR
emergency exit only
fish tank
Waiting room
exam
exam
exam
exam
Nurse station
scales
triage
Well Waiting room
exam G
Sick Waiting room
exam F
exam F
exam E
N/s
STAIR
stor.
4'±0"
exam D
Dr. Ofc. D
exam
exam
exam
Drs.Ofc.
exam
exam
Dr. Ofc. G
exam G
exam G
Dr. Ofc. F
exam F
exam E
exam E
Dr. Ofc. E

not to scale