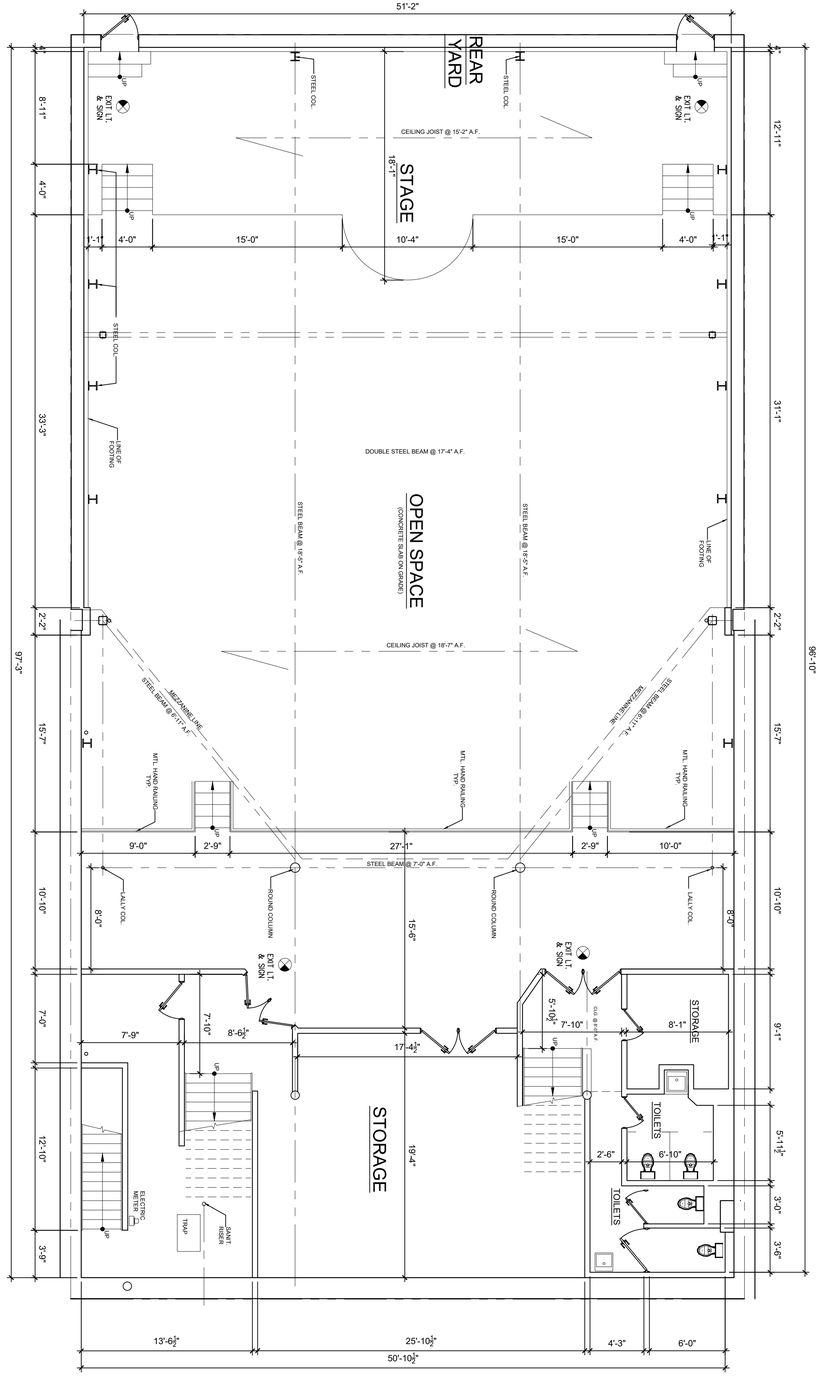

EXISTING
CELLAR FLOOR PLAN
SCALE 1/4"=1'-0"

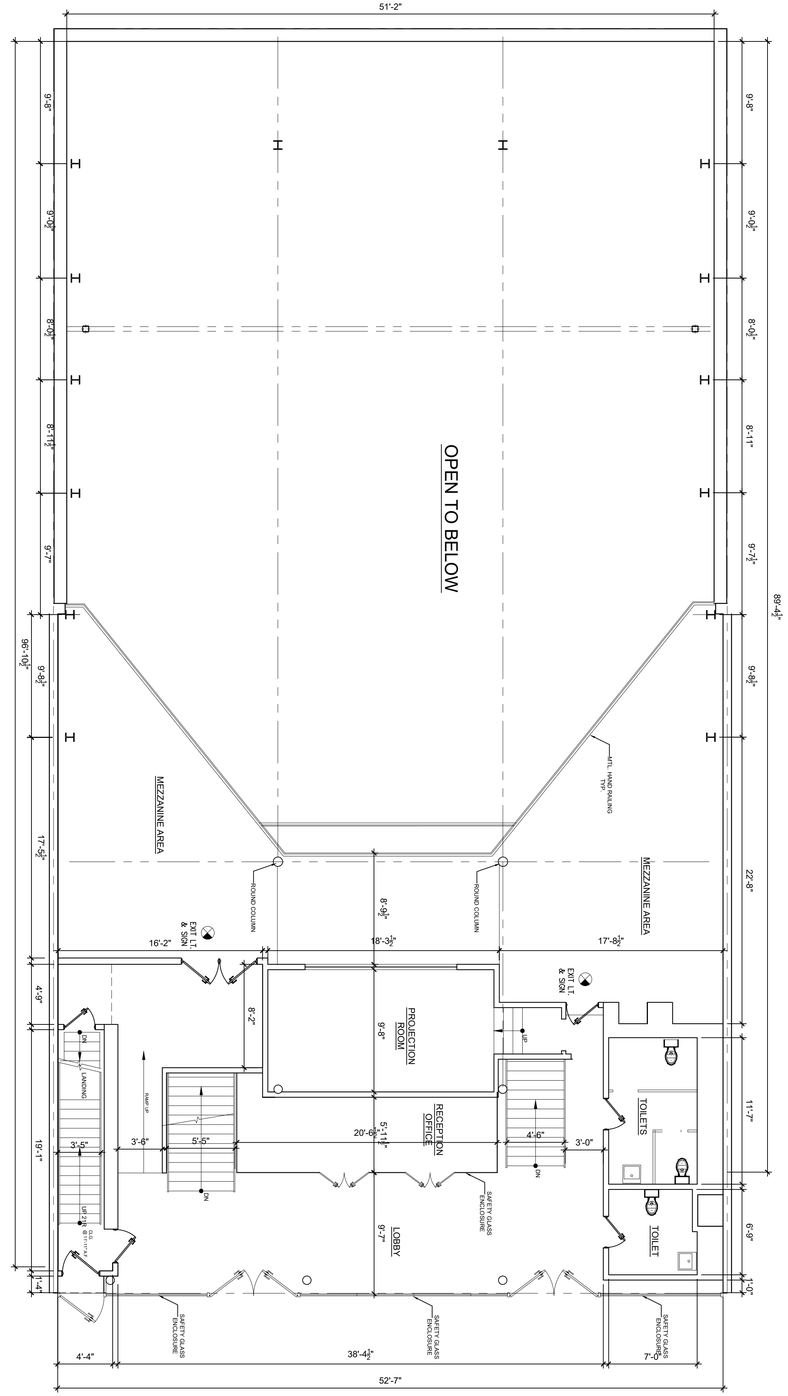

EXISTING
FIRST FLOOR PLAN
SCALE 1/4"=1'-0"

The general contractor shall check and verify all dimensions and report all errors and omissions to the Architects. Do not scale the drawing. This drawing shall not be used for construction purposes until signed by the consultants.

The ARCHITECT / DESIGNER shall not have control or charge of and shall not be responsible for construction means, methods, deviations, techniques, sequences, procedures or for safety precautions and programs in connection with the work, for the acts of omissions of the Contractor, SubContractors or any of the work, or for the failure of any of them to carry out the work in accordance with the contract documents. Always use Dimensions as shown. Drawings are NOT to be scaled.

REVISIONS:

ISSUES:

ARCHITECTURAL DRAFTING SERVICES

VICTOR H. CANO
ARCHITECTURAL DRAFTING SERVICES
P.O. BOX 1059
NEW HYDE PARK, NY 1040
CEL. 347 239 4313
canovsds2@yahoo.com

COMM. & OFFICE SPACE BUILDING
750 NOSTRAND AVENUE
BROOKLYN, NY.

TILE:
EXISTING
FIRST FLOOR PLAN

DATE:
01-13-2020

SCALE:
3/16" = 1'-0"

DRAWN:
V.C.

JOB #.:

DRAWING No.:
A-100.1

EXISTING
SECOND FLOOR PLAN

SCALE 1/4"=1'-0"

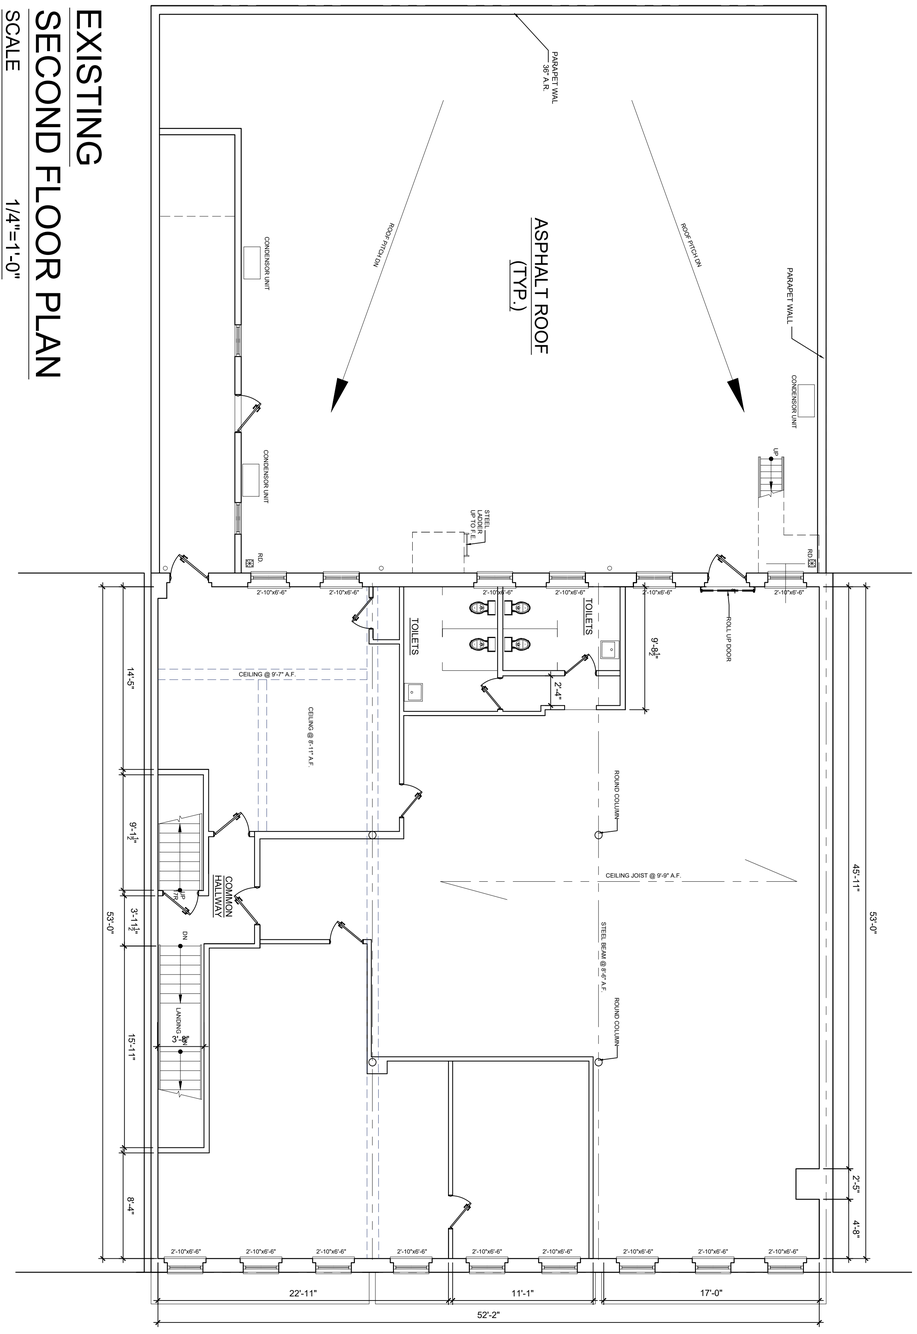

EXISTING
THIRD FLOOR PLAN

SCALE 1/4"=1'-0"

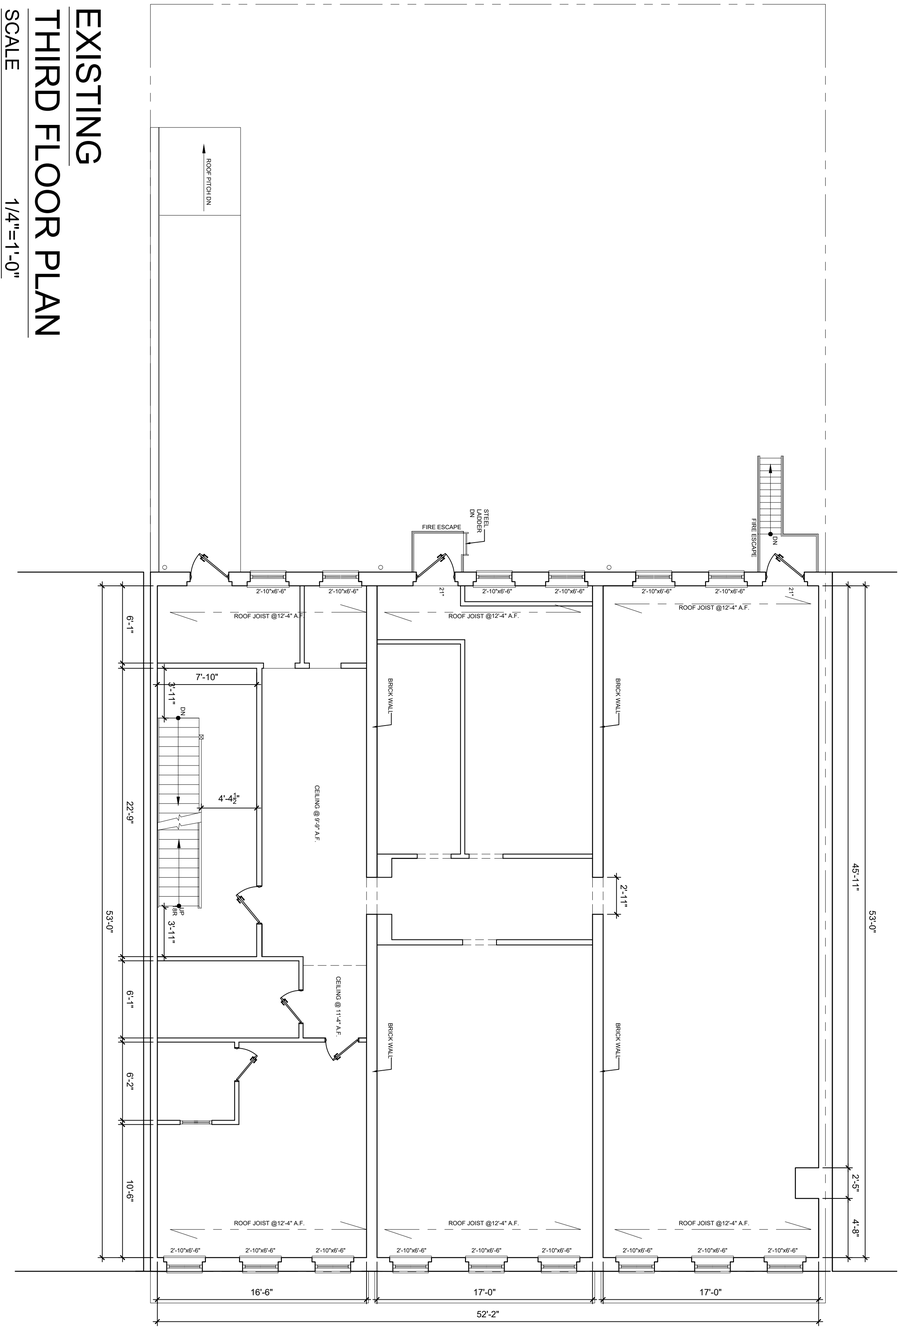

The general contractor shall check and verify all dimensions and report all errors and omissions to the Architects. Do not scale the drawing. This drawing shall not be used for construction purposes until signed by the consultants.

The ARCHITECT / DESIGNER shall not have control or charge of and shall not be responsible for construction means, methods, deviations, techniques, sequences, procedures or for safety precautions and programs in connection with the work, for the acts of omissions of the Contractor, SubContractors or any of the work, or for the failure of any of them to carry out the work in accordance with the contract documents. Always use Dimensions as shown. Drawings are NOT to be scaled.

REVISIONS:		
		ISSUES:

ARCHITECTURAL DRAFTING SERVICES

VICTOR H. CANO
ARCHITECTURAL DRAFTING SERVICES
P.O. BOX 1059
NEW HYDE PARK, NY 11040
CEL. 347 259 4513
canovictor2@yahoo.com

COMM. & OFFICE SPACE BUILDING
750 NOSTRAND AVENUE
BROOKLYN , NY.

TILE:
EXISTING
SECOND & THIRD FLOOR PLANS

DATE:
01-13-2020

SCALE:
3/16" = 1'-0"

DRAWN:
V.C.

JOB #.:

DRAWING No.:
A-100.2

EXISTING ROOF PLAN

SCALE 1/4"=1'-0"

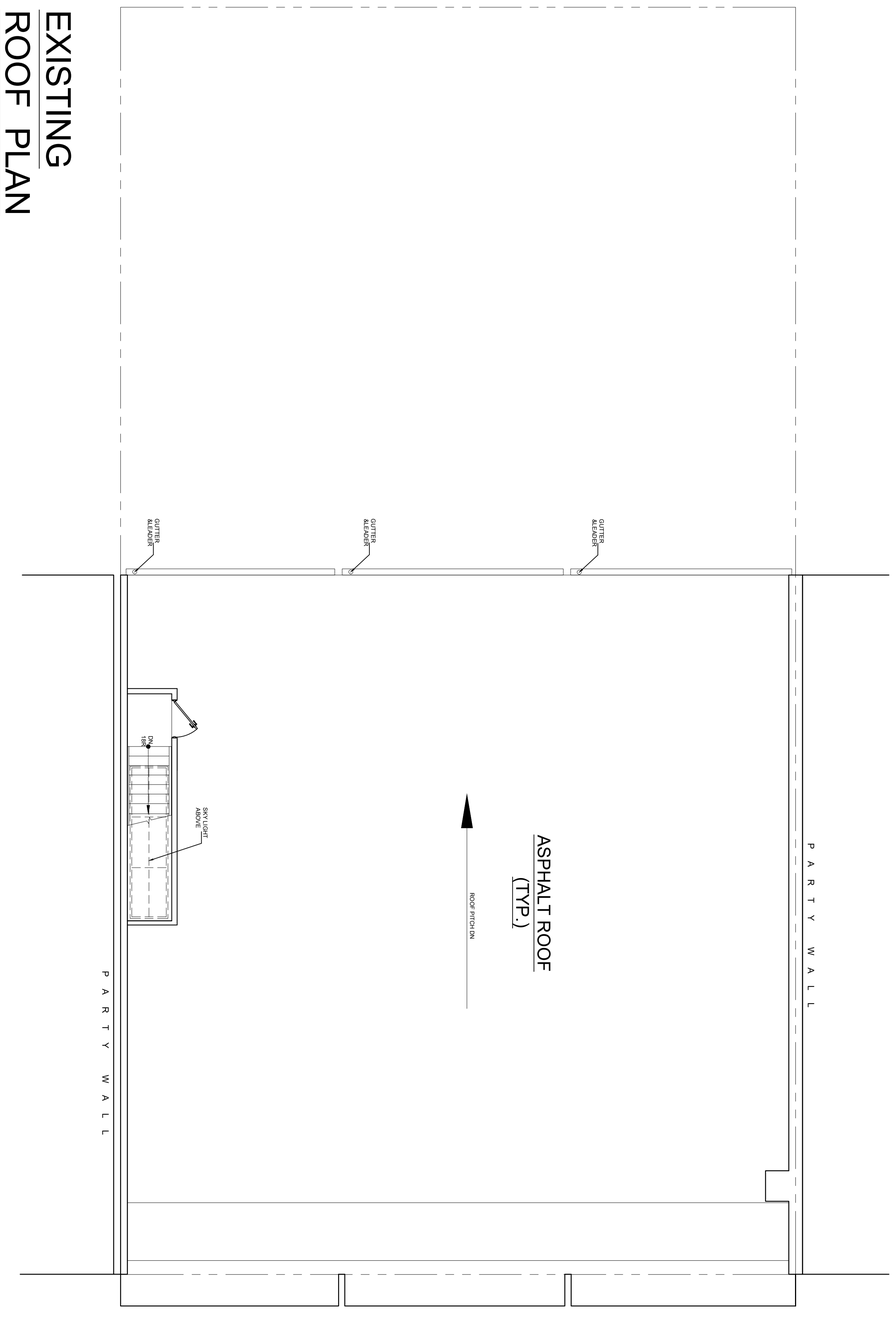

The general contractor shall check and verify all dimensions and report all errors and omissions to the Architects. Do not scale the drawing. This drawing shall not be used for construction purposes until signed by the consultants.

The ARCHITECT / DESIGNER shall not have control or charge of and shall not be responsible for construction means, methods, deviations, techniques, sequences, procedures or for safety precautions and programs in connection with the work, for the acts of omissions of the Contractor, SubContractors or any of the work, or for the failure of any of them to carry out the work in accordance with the contract documents. Always use Dimensions as shown. Drawings are NOT to be scaled.

REVISIONS:		
		ISSUES:

ARCHITECTURAL DRAFTING SERVICES

VICTOR H. CANO
ARCHITECTURAL DRAFTING SERVICES
P.O. BOX 1059
NEW HYDE PARK, NY 11040
CEL. 347 239 4515
canovido2@yahoo.com

COMM. & OFFICE SPACE BUILDING
750 NOSTRAND AVENUE
BROOKLYN , NY.

TILE:
ROOF PLAN

DATE:
01-13-2020

SCALE:
3/16" = 1'-0"

DRAWN:
V.C.

JOB #.:

DRAWING No.:
A-100.3