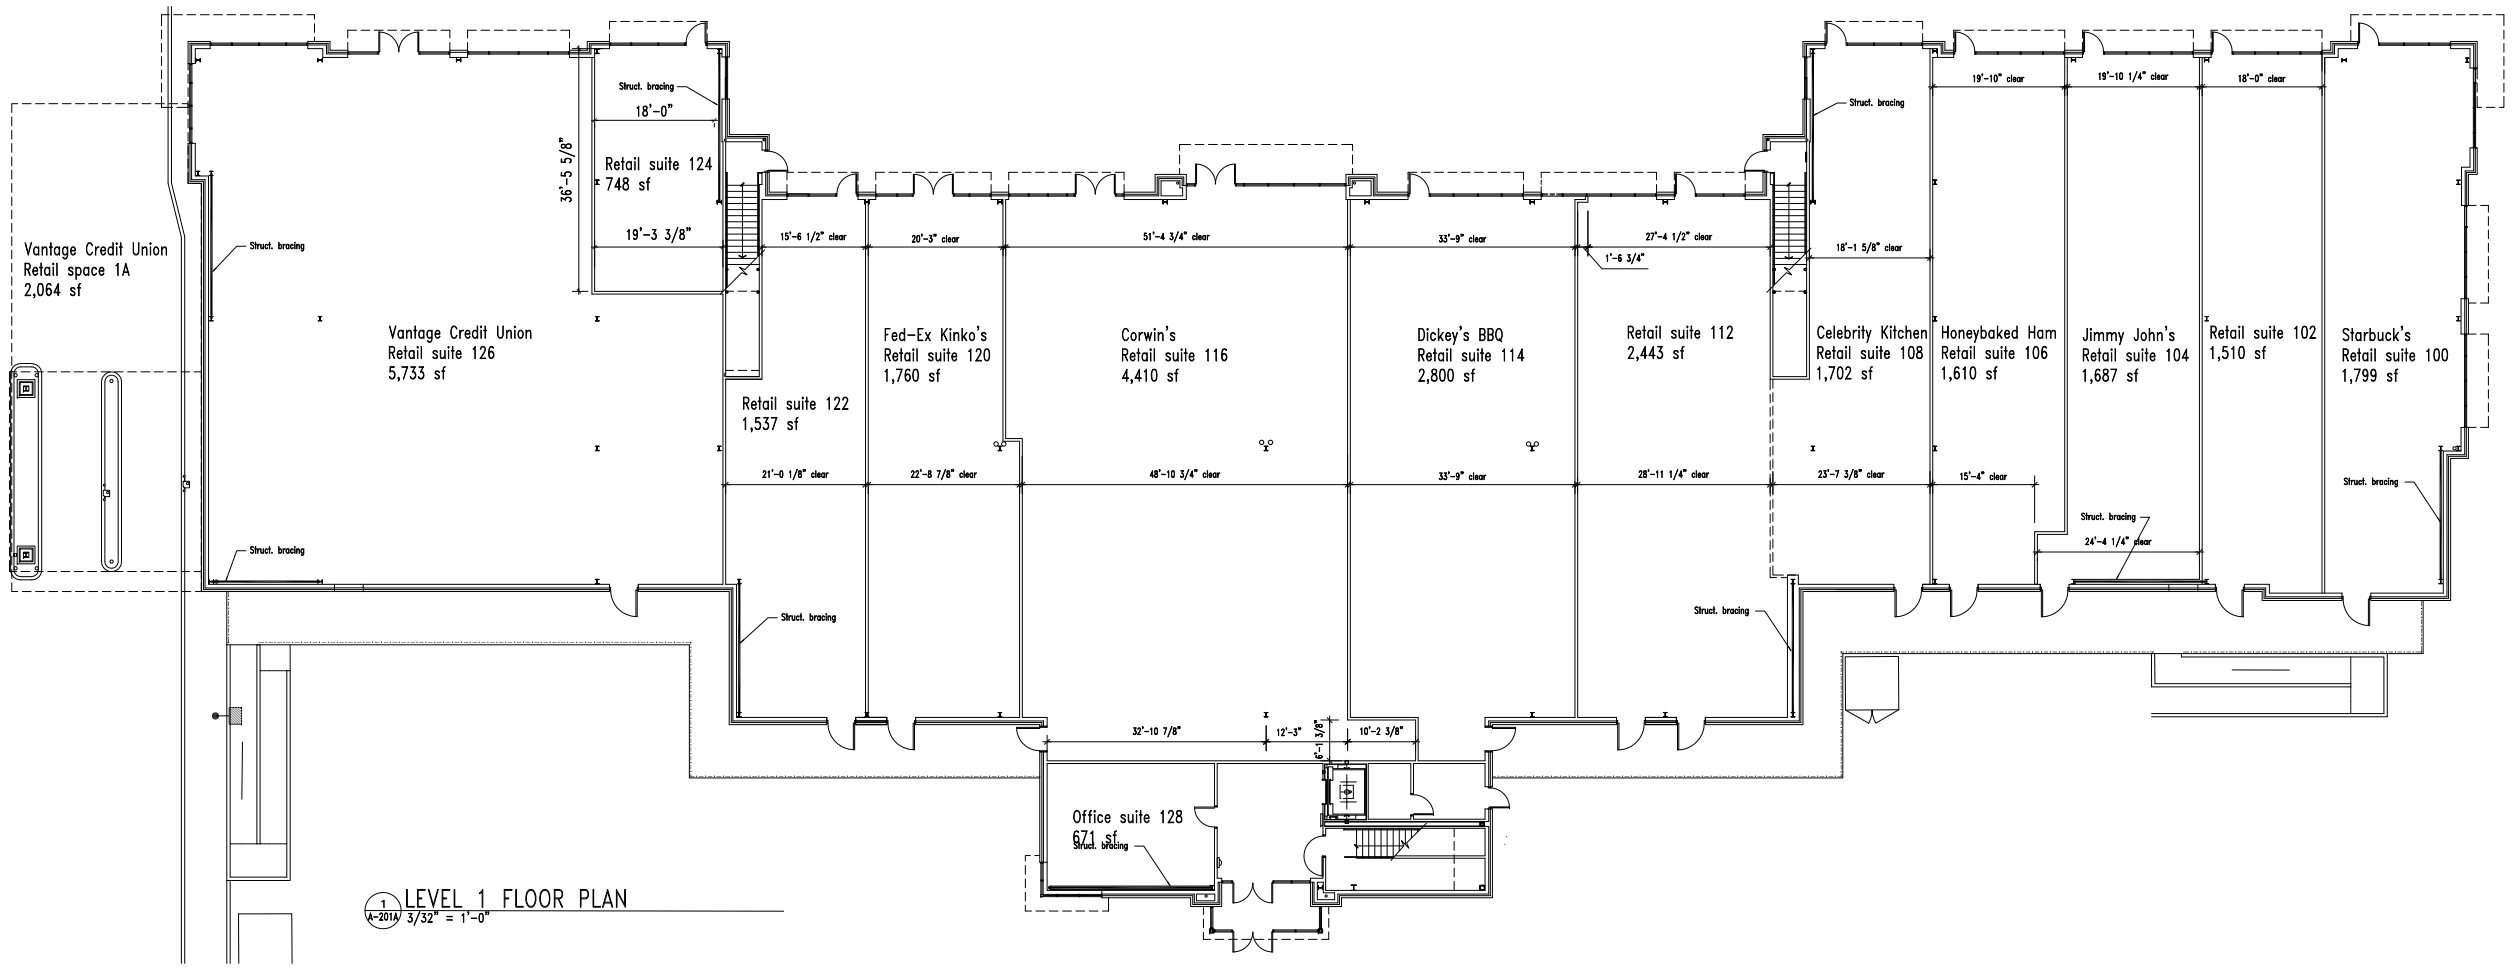


1 LEVEL 1 FLOOR PLAN
A-201A 3/32" = 1'-0"

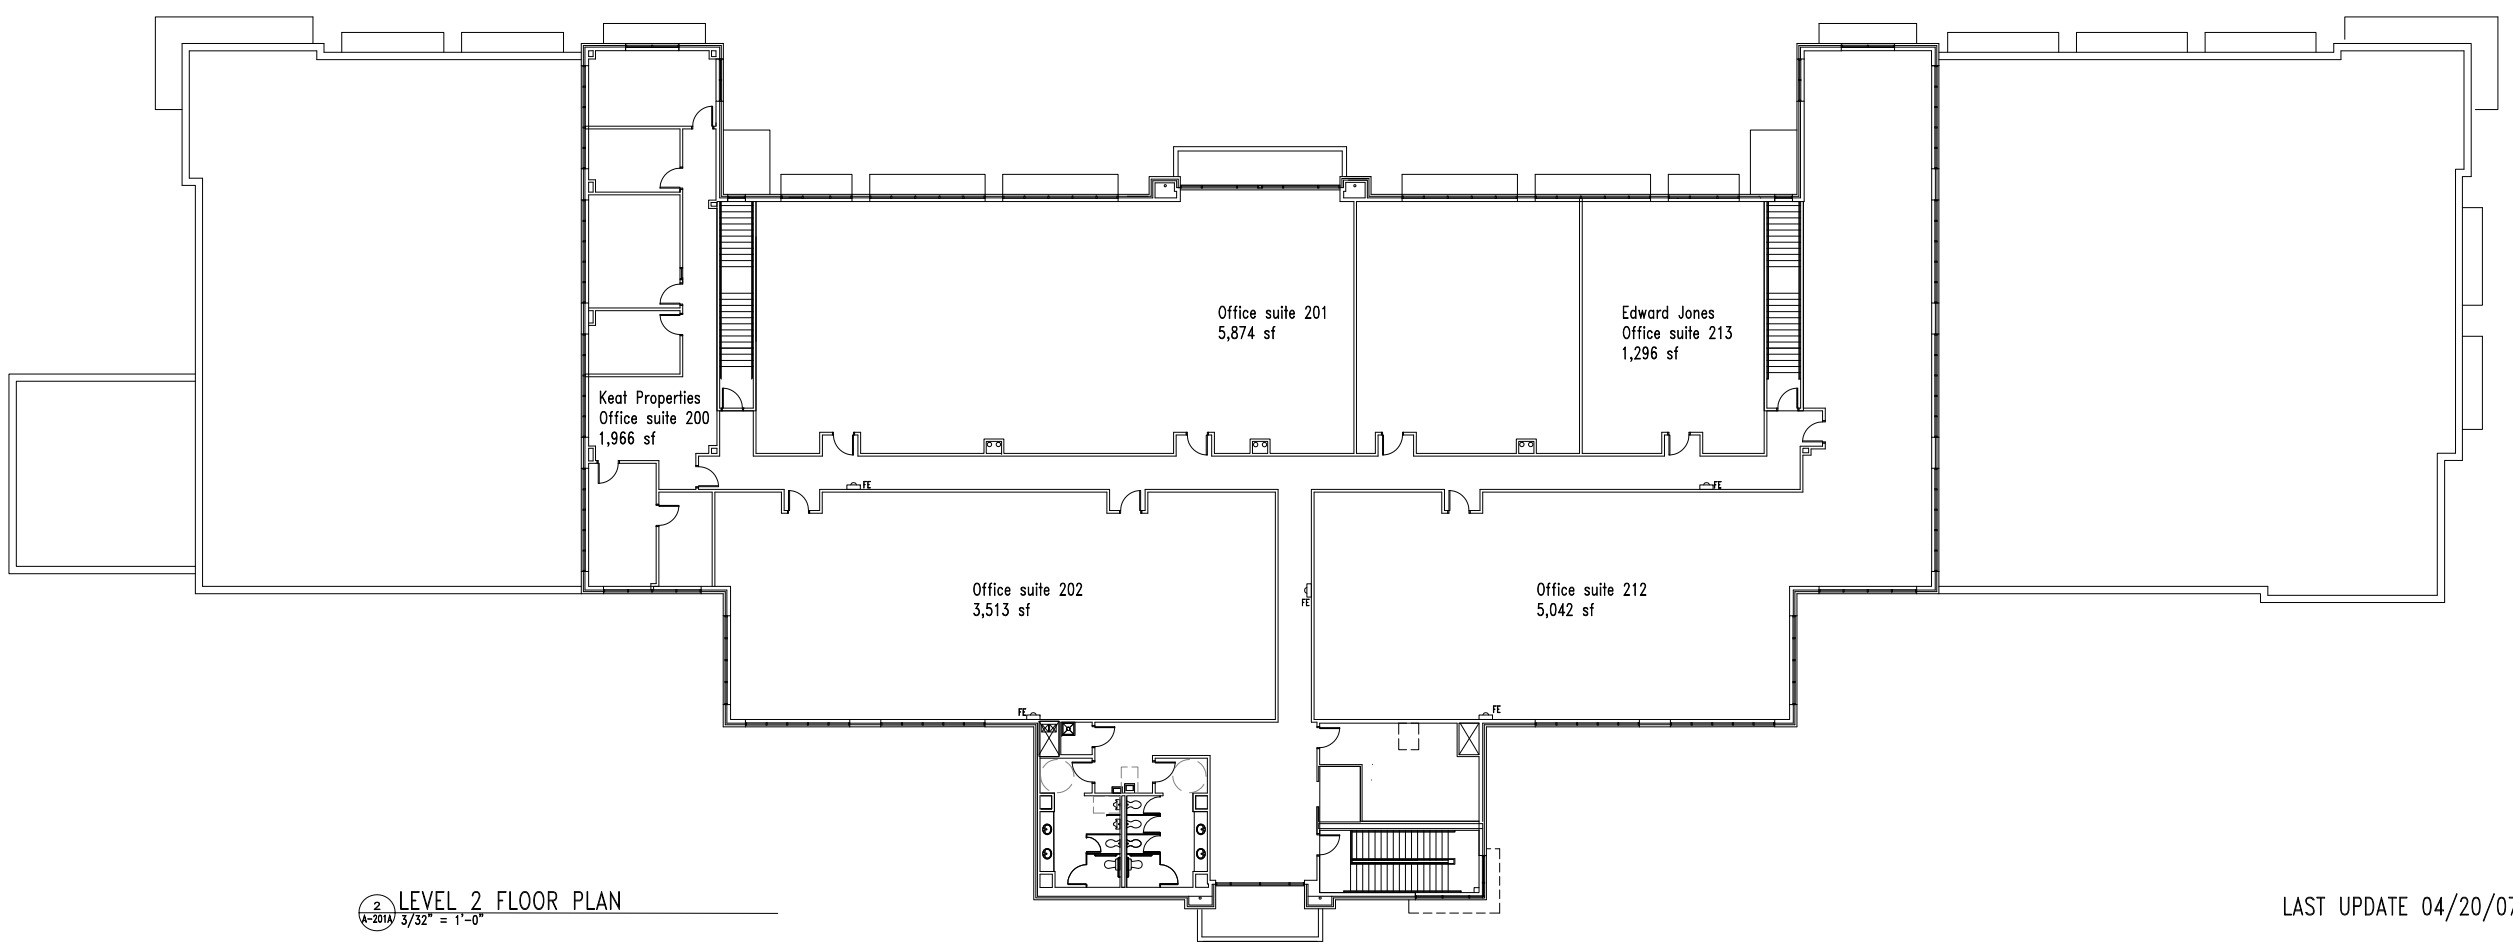


2 LEVEL 2 FLOOR PLAN
A-201A 3/32" = 1'-0"

LAST UPDATE 04/20/07

# THE SHOPPES AT PRICE CROSSING
MCKNIGHT INVESTORS, LLC
9200 OLIVE BOULEVARD
OLIVETTE, MISSOURI 63132

ARCTURIS
Planning Architecture Interiors Technology Facilities
1910 PINE STREET SAINT LOUIS, MO 63103
T 314.206 7100 F 314.231 9801

GENERAL CONTRACTOR
HELMKAMP CONSTRUCTION
TOM HELKAMP • (314) 994-2097

CIVIL ENGINEER
ST. CHARLES ENGINEERING, INC.
PAUL HANSON • (636) 947-0607

STRUCTURAL ENGINEER
KPFF
JOHN HALLER • (314) 835-0528

MECHANICAL ENGINEER
MURPHY CO.
MATT FOSTER • (314) 997-6600

ELECTRICAL ENGINEER
AKRON ELECTRIC
MARK HANNEGAN • (314) 894-3711

PLUMBING ENGINEER
LINDEK PLUMBING
BILL LINDEK (314) 962-0956

FIRE PROTECTION ENGINEER
ACCURATE FIRE
BROCK LUNDAK • (636) 677-9190

**ISSUED FOR CONSTRUCTION**

| No. | Date | Description |
|---|---|---|
| | 09-08-05 | P&Z REVIEW |
| | 10-14-05 | CITY REVIEW |
| | 11-11-05 | 95% REVIEW |
| | 11-15-05 | PERMIT SUBMITTAL |
| A | 11-29-05 | ISSUED FOR BID |
| B | 12-01-05 | ADDENDUM B |
| C | 01-18-06 | ADDEND C - FOR CONST. |
| D | 02-08-06 | BRICK CORNICE REVISION |

Key Plan:

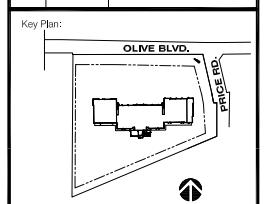


Project Number: 04 -1015.00

Sheet Title:
LEASABLE AREA TABULATIONS

# A-201A

Sheet Number: Of 27