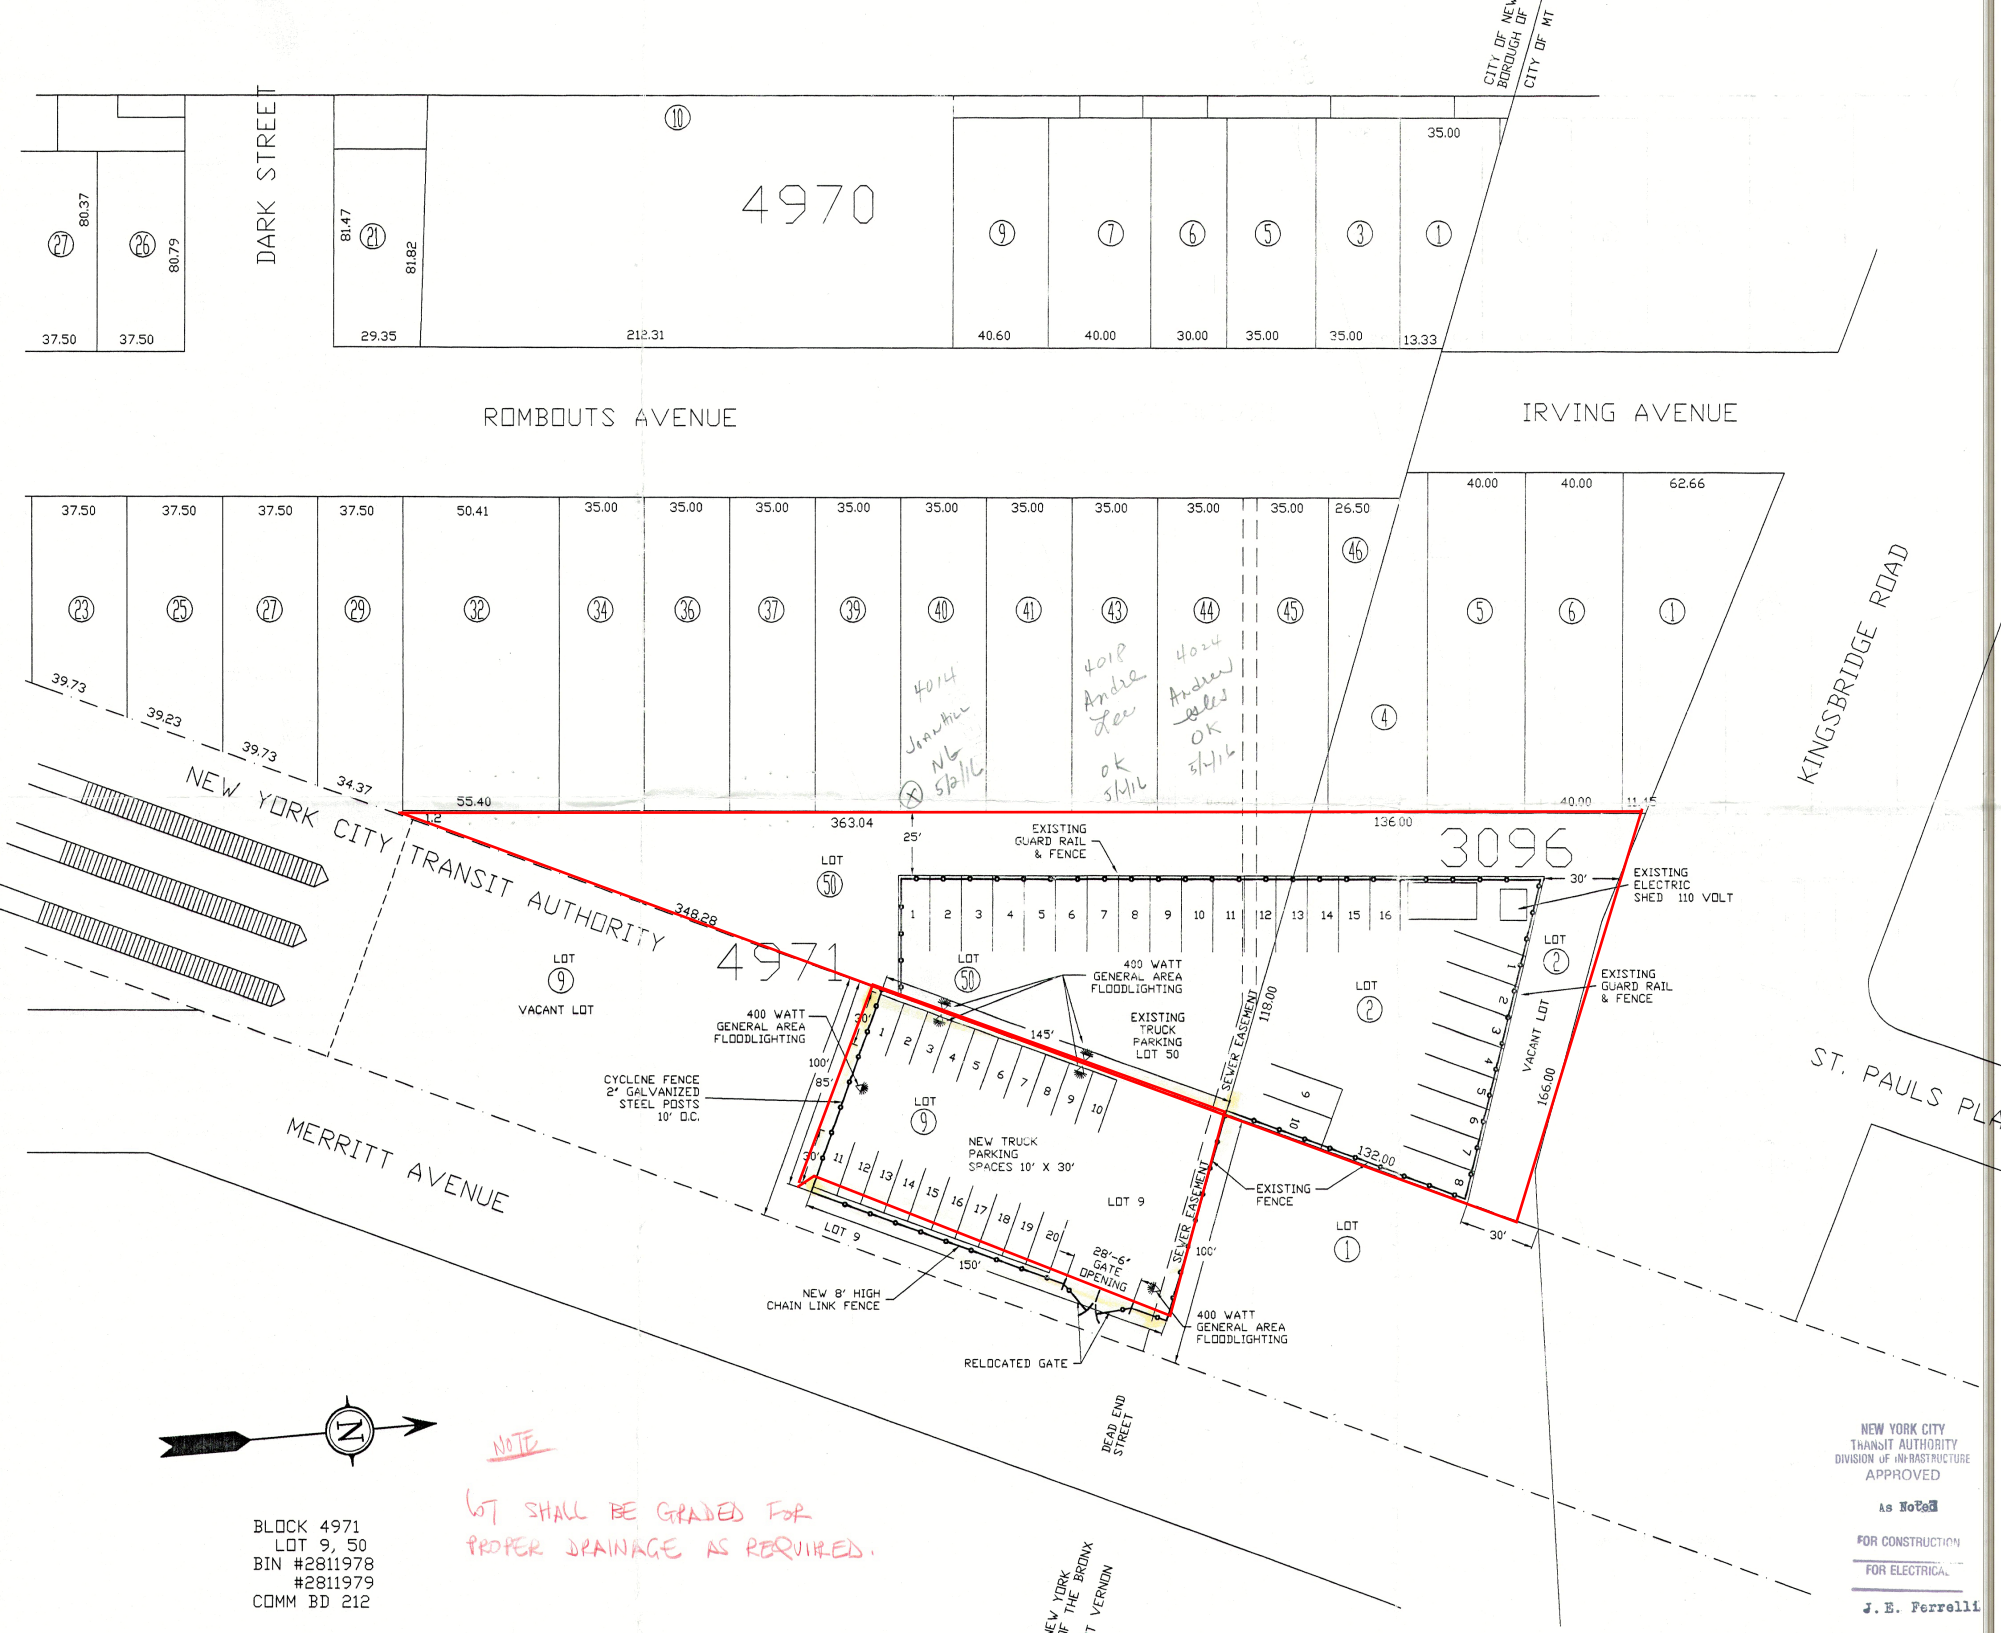

BLOCK 4971
LOT 9, 50
BIN #2811978
#2811979
COMM BD 212

NOTE
LOT SHALL BE GRADED FOR PROPER DRAINAGE AS REQUIRED.

NEW YORK CITY TRANSIT AUTHORITY
DIVISION OF INFRASTRUCTURE
APPROVED
As Noted
FOR CONSTRUCTION
FOR ELECTRICAL
J. E. Ferrelli

JAN 7 19