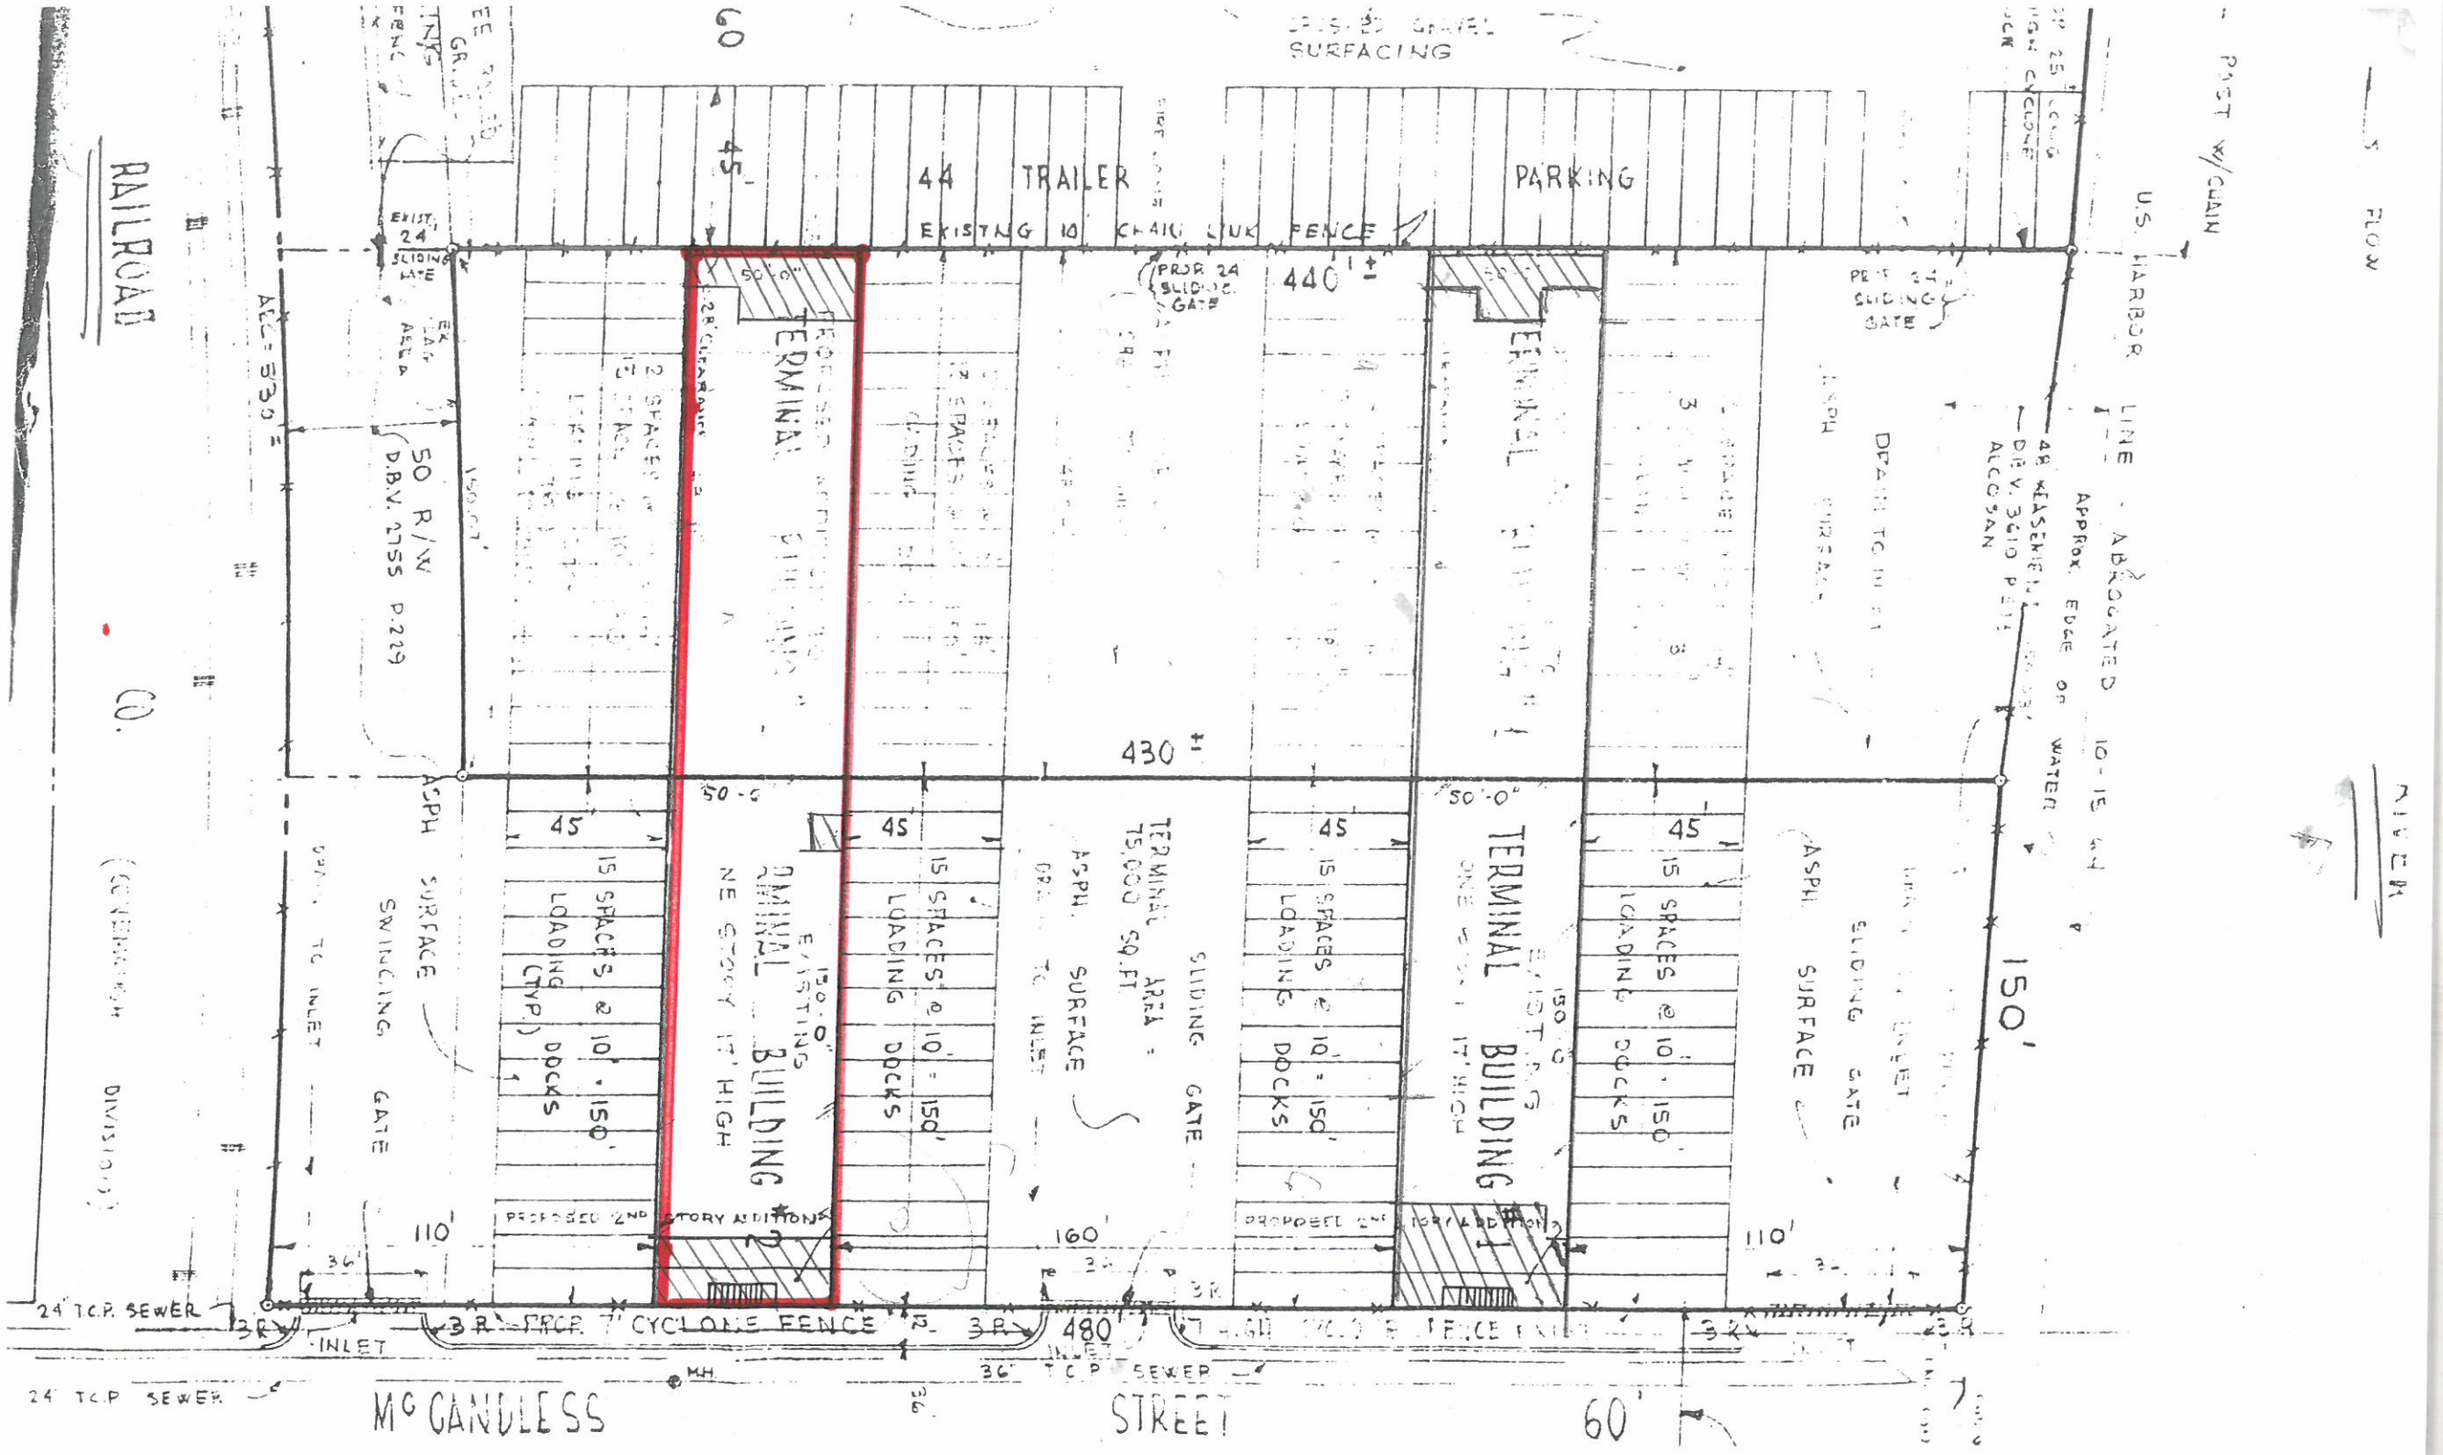
RAILROAD
CO.
60
45
44 TRAILER PARKING
EXISTING 10' CHAIN LINK FENCE
SURFACING
EXIST. 24' SLIDING GATE
PROP. 24' SLIDING GATE
440'±
430'±
50 R/W D.B.V. 2755 P.229
TERMINAL BUILDING
EXISTING TERMINAL BUILDING
TERMINAL BUILDING
ONE STORY 17' HIGH
TERMINAL AREA = 75,000 SQ.FT.
15 SPACES @ 10' x 150' LOADING DOCKS
ASPH. SURFACE
SWINGING GATE
SLIDING GATE
PROPOSED 2ND STORY ADDITIONS
24" T.C.P. SEWER
INLET
PROP. 7' CYCLONE FENCE
480'
36" T.C.P. SEWER
MH
McCANDLESS STREET
60'
150'
110'
160'
U.S. HARBOR LINE - ABROGATED 10-15-44
APPROX. EDGE OF WATER
48' EASEMENT DB.V. 3610 P.211 ALCO SAN
DEPTH TO INLET
PROP. 7' SLIDING GATE
POST W/CHAIN
FLOW
RIVER