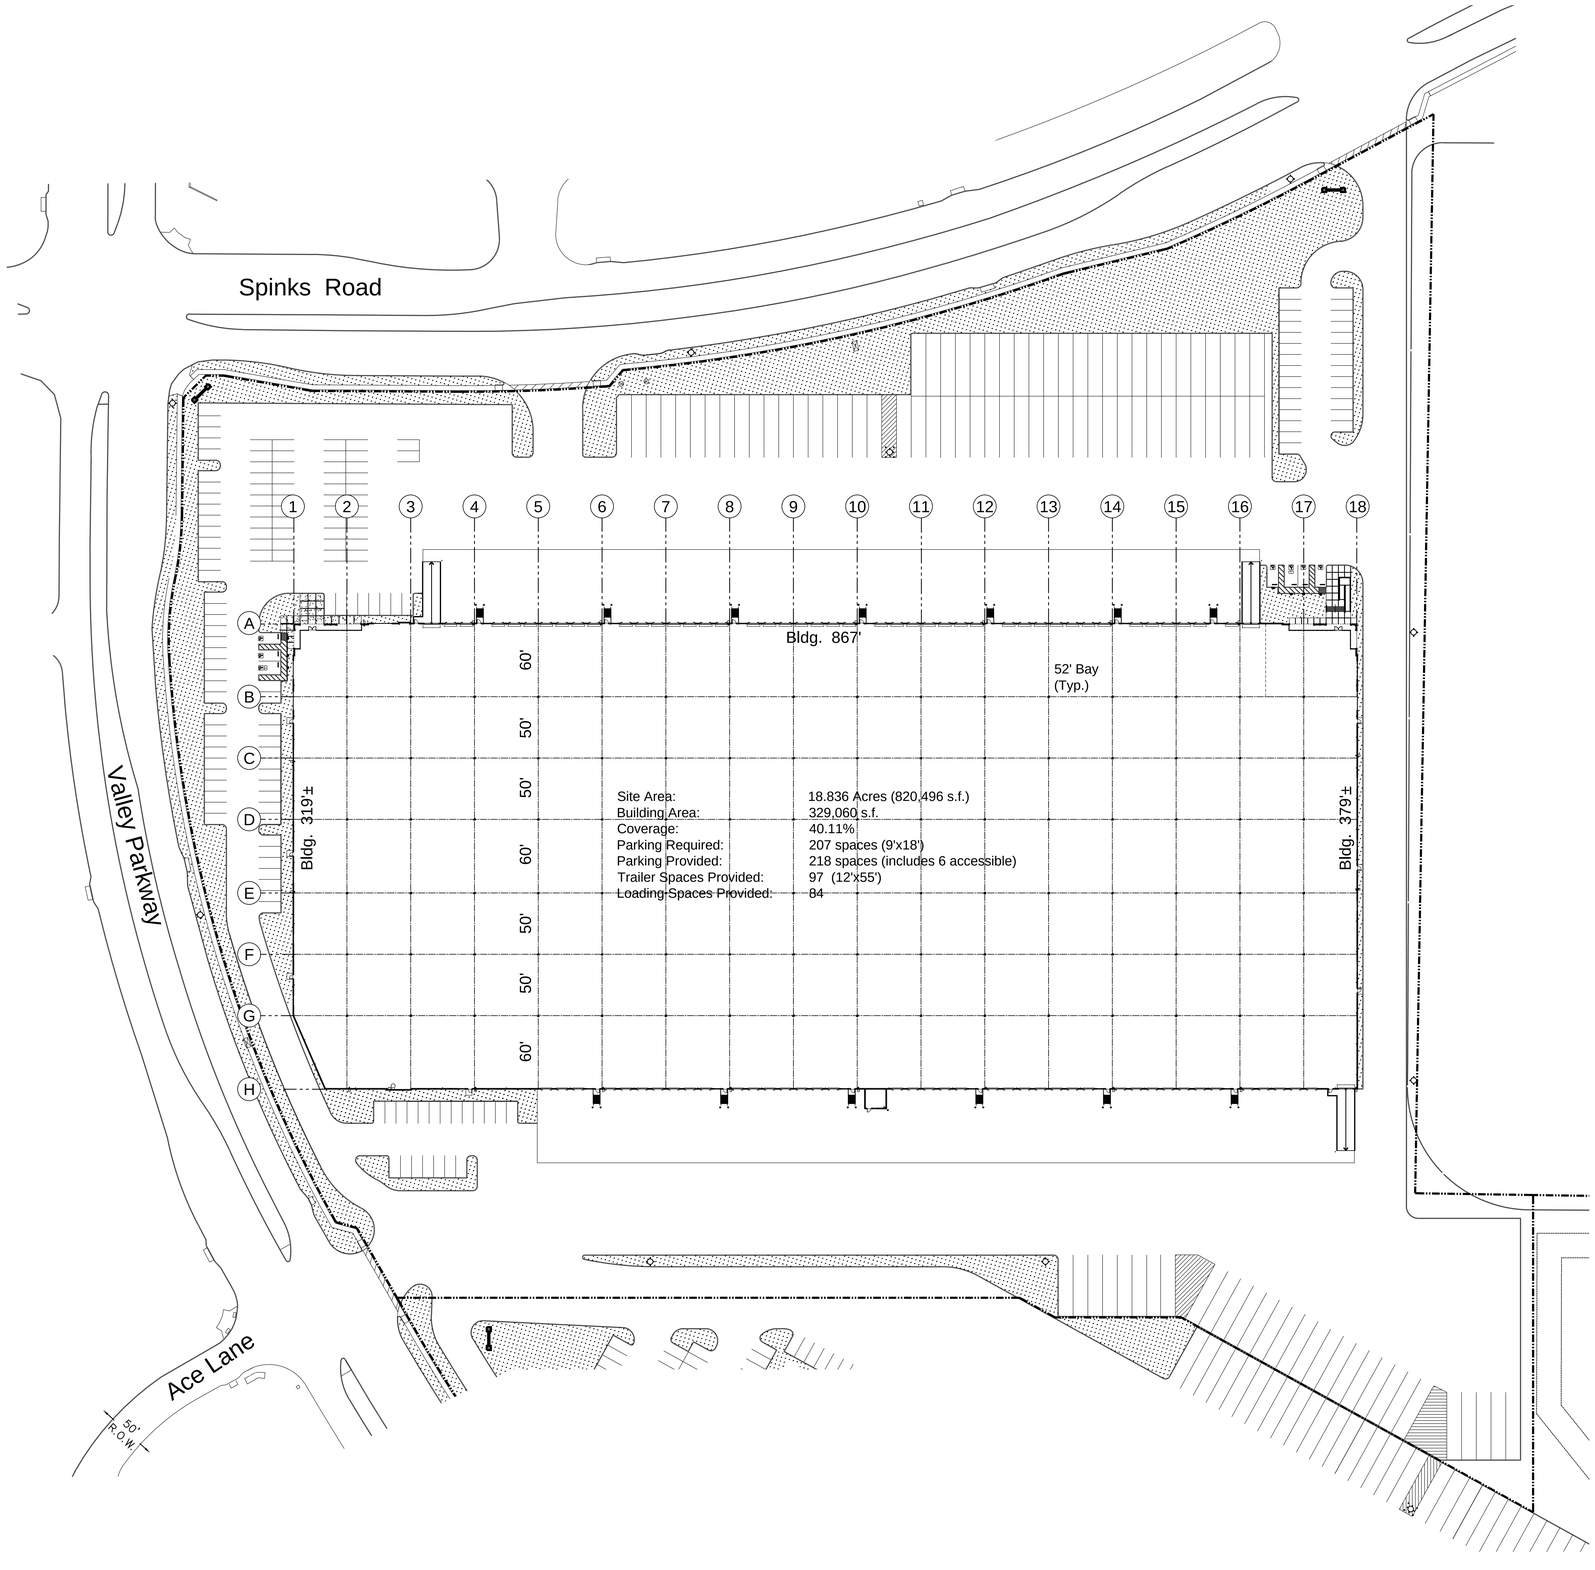

SITE PLAN

SCALE: 1"=50'

This Document, Either in Drawing or Text Assembling Is Instrument of Service Property of Commerce Construction Co., L.P. ("Commerce")
The Reproduction, Alteration or Use of This Document, Forms, may not be reproduced, distributed, modified, or used for any purpose or in any manner without the written consent of Commerce. This document is not to be used for construction purposes unless it is a hardcopy for the officially sealed document, and is a replacement for the officially sealed document, and is accompanied by a hardcopy signature page. Any person or organization making use of a file by upon or from Commerce agrees to indemnify and hold Commerce harmless from any claim or liability resulting from any added or modifications of digital data from the original file. Digital data is not to be used for construction as an electronic file or hardcopy.

REVISIONS	BY	DATE

REVISIONS	BY	DATE

COMMERCE CONSTRUCTION CO., L.P.
5400 LBJ Freeway, Suite 110
Dallas, TX. 75240
Telephone: (972) 726-0700

SITE PLAN
BUILDING NO. 6
MAJESTIC AIRPORT CENTER - DFW
LEWISVILLE, TEXAS

Drawing Plot Bar
0" 1"
Use this plot bar to confirm drawing has not been reduced or enlarged from original. If this plot bar is not exactly 1 inch long the physical size of drawing has changed.

M:\Sketches\6835 lewisville\6835- BLDG 6 SITE PLAN.dwg

DRAWN BY	DATE
JT	11/2/15

CCC JOB NO.
6835

SHEET NO.
A1