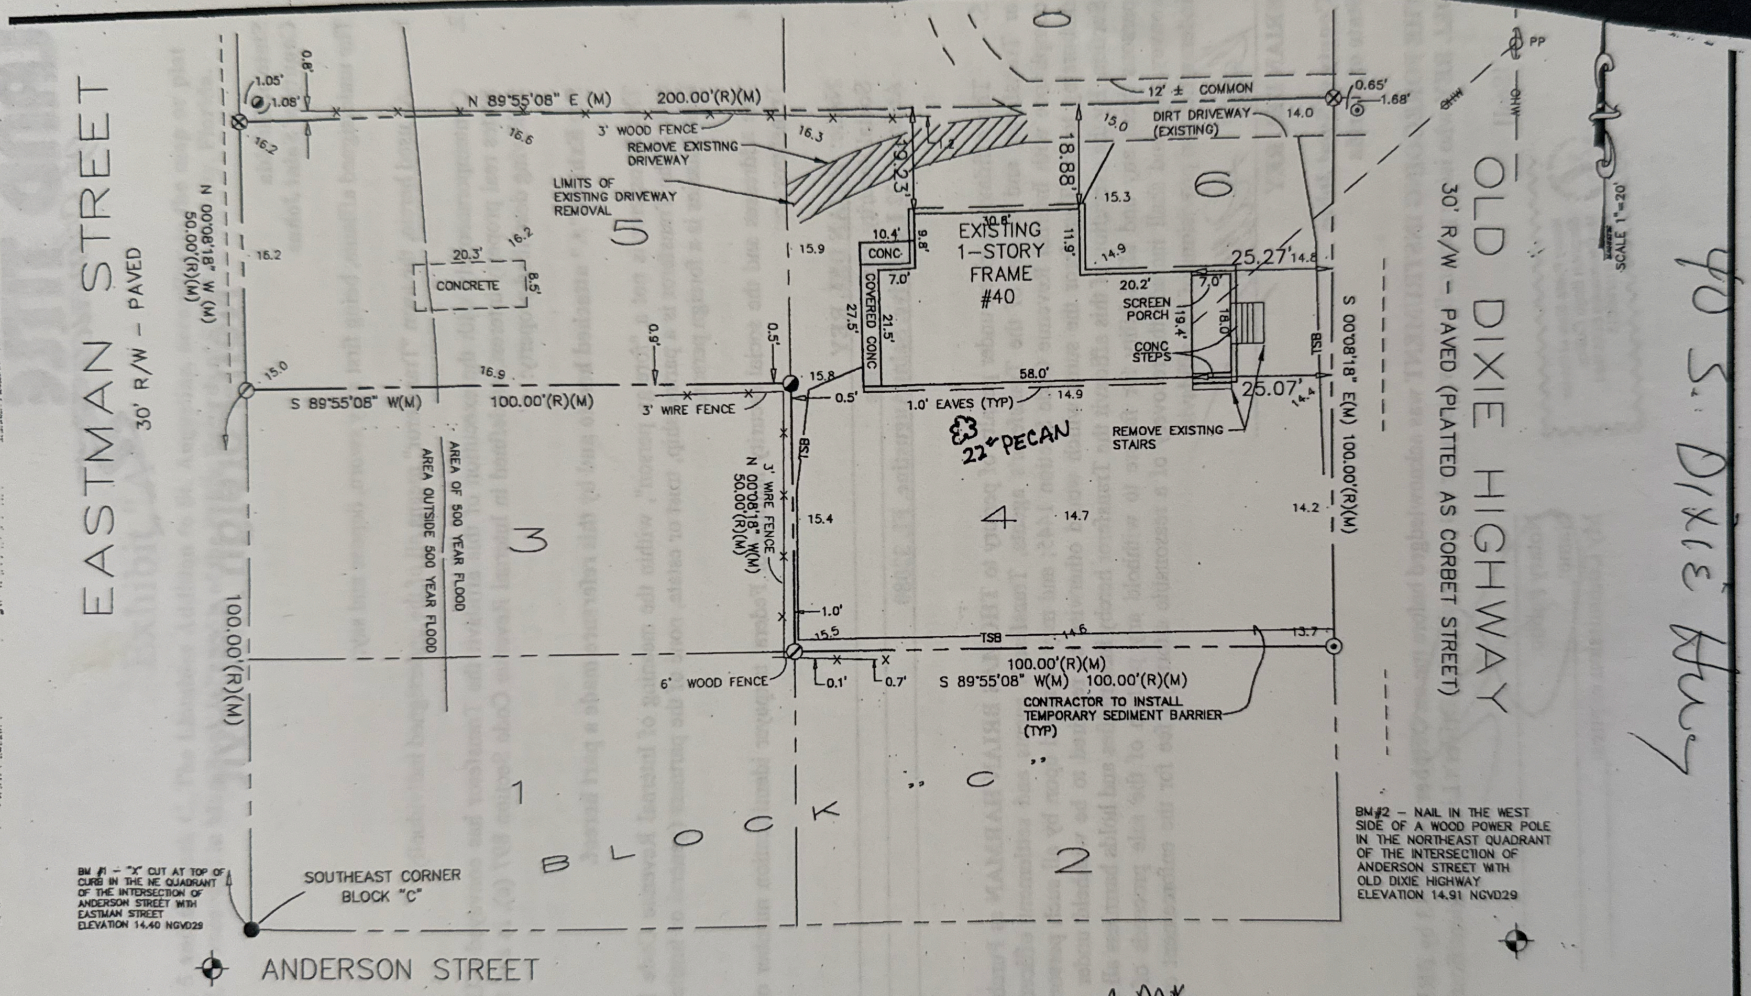

90 S. Dixie Hwy

SIGNED BY: P.M.	REVISION	ISSUE	PERITUS CIVIL, INC. 1260 PONCE DE LEON NORTH SUITE D ST. AUGUSTINE, FL 32084	EXISTING CONDITIONS PLAN	DRAWING C-1 1 OF 4
AVN BY: P.M.	NO. DATE BY APPR. DESCRIPTION	NO. DESCRIPTION DATE BY		OLD DIXIE PIZZA	PROJECT NO. 215
ECKED BY: P.M.		NO. DESCRIPTION DATE BY			
PROVED BY:					
TE: 1/15/02					