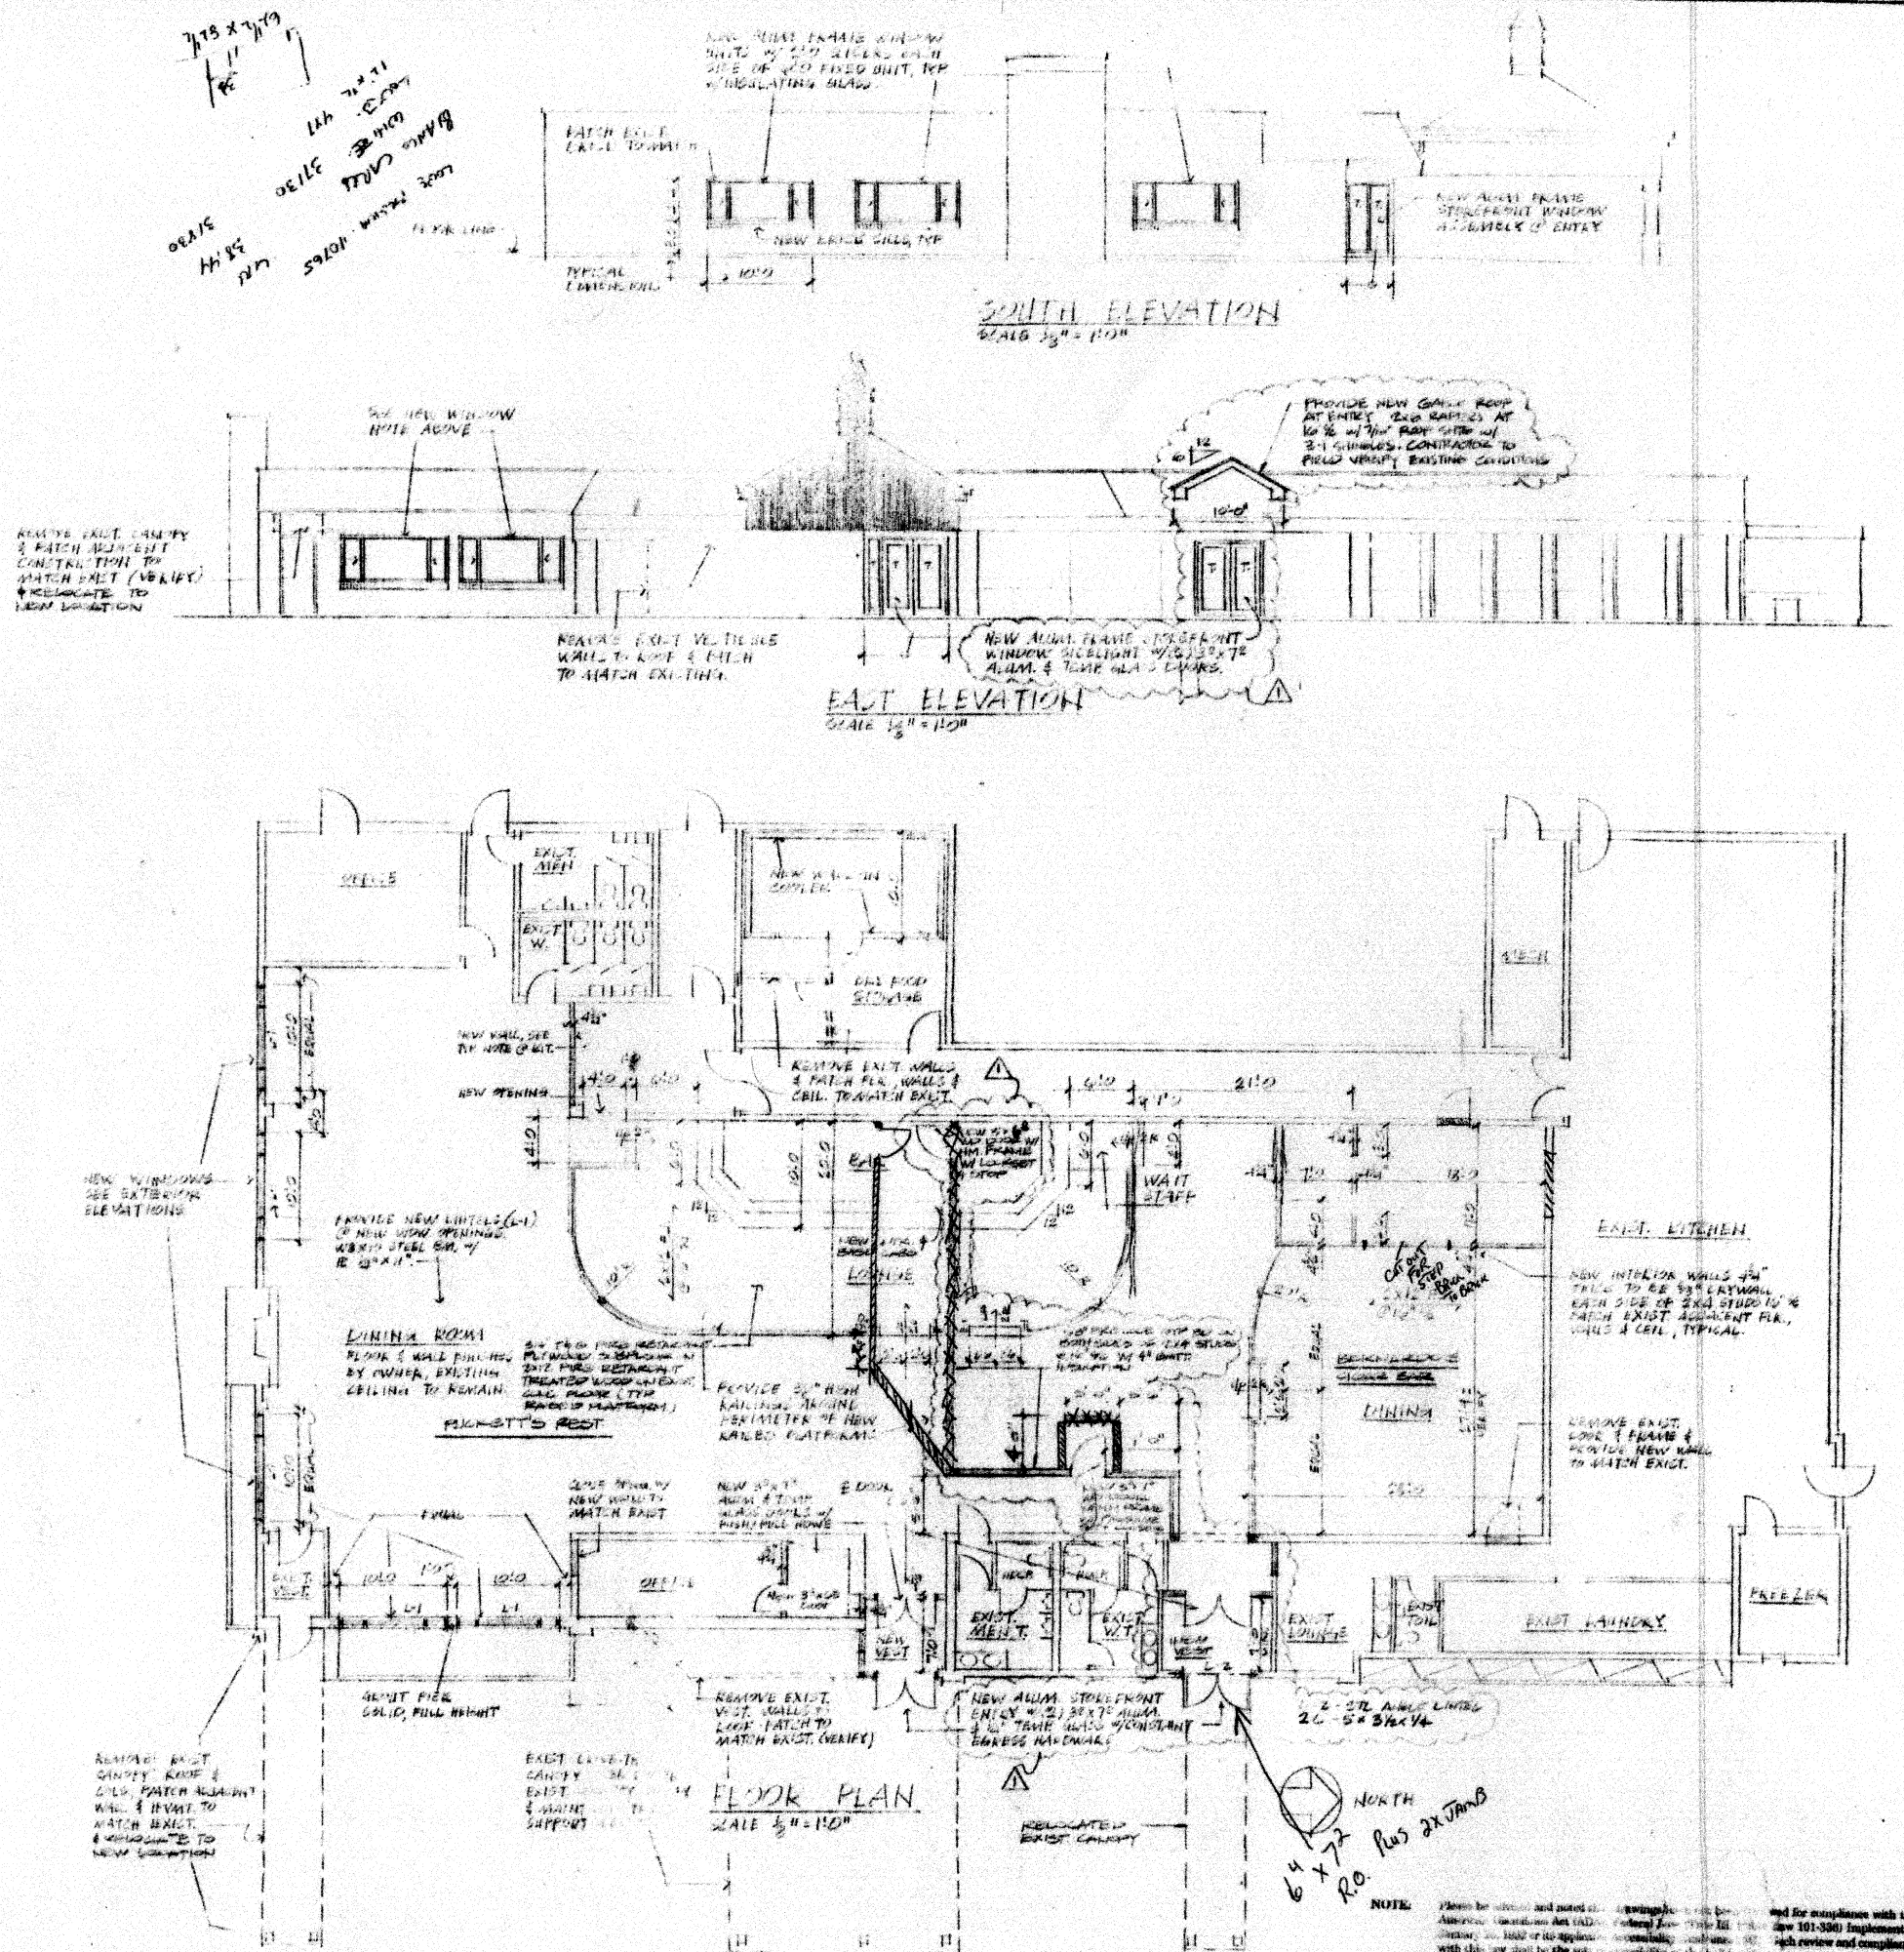

COPYRIGHT - 1996
SPRING VALLEY ARCHITECTS, INC
USE OF THESE DRAWINGS IS EXPRESSLY FORBIDDEN WITHOUT THE WRITTEN CONSENT OF SPRING VALLEY ARCHITECTS INC.
7945 AIRPORT HIGHWAY HOLLAND OH 43528 (419) 865-8836

SVA SPRING VALLEY ARCHITECTS, INC.
7945 Airport Highway • Holland, Ohio 43528 • (419) 865-8836 • Architects • Interiors • Planners

FLOOR PLAN & EXTERIOR ELEVATIONS
ALTERATIONS TO RESTAURANT AT
1501 S DIXIE AVENUE
MORAIN, OHIO

DATE 10-9-95	PROJECT NO 94-95-1120
DRAWN BY B.V.	CHECKED BY R.C./D.B.
REVISIONS	
AS PER REPORTS	10-16-95
REVISED	12-29-95

SHEET NO 2 OF 2