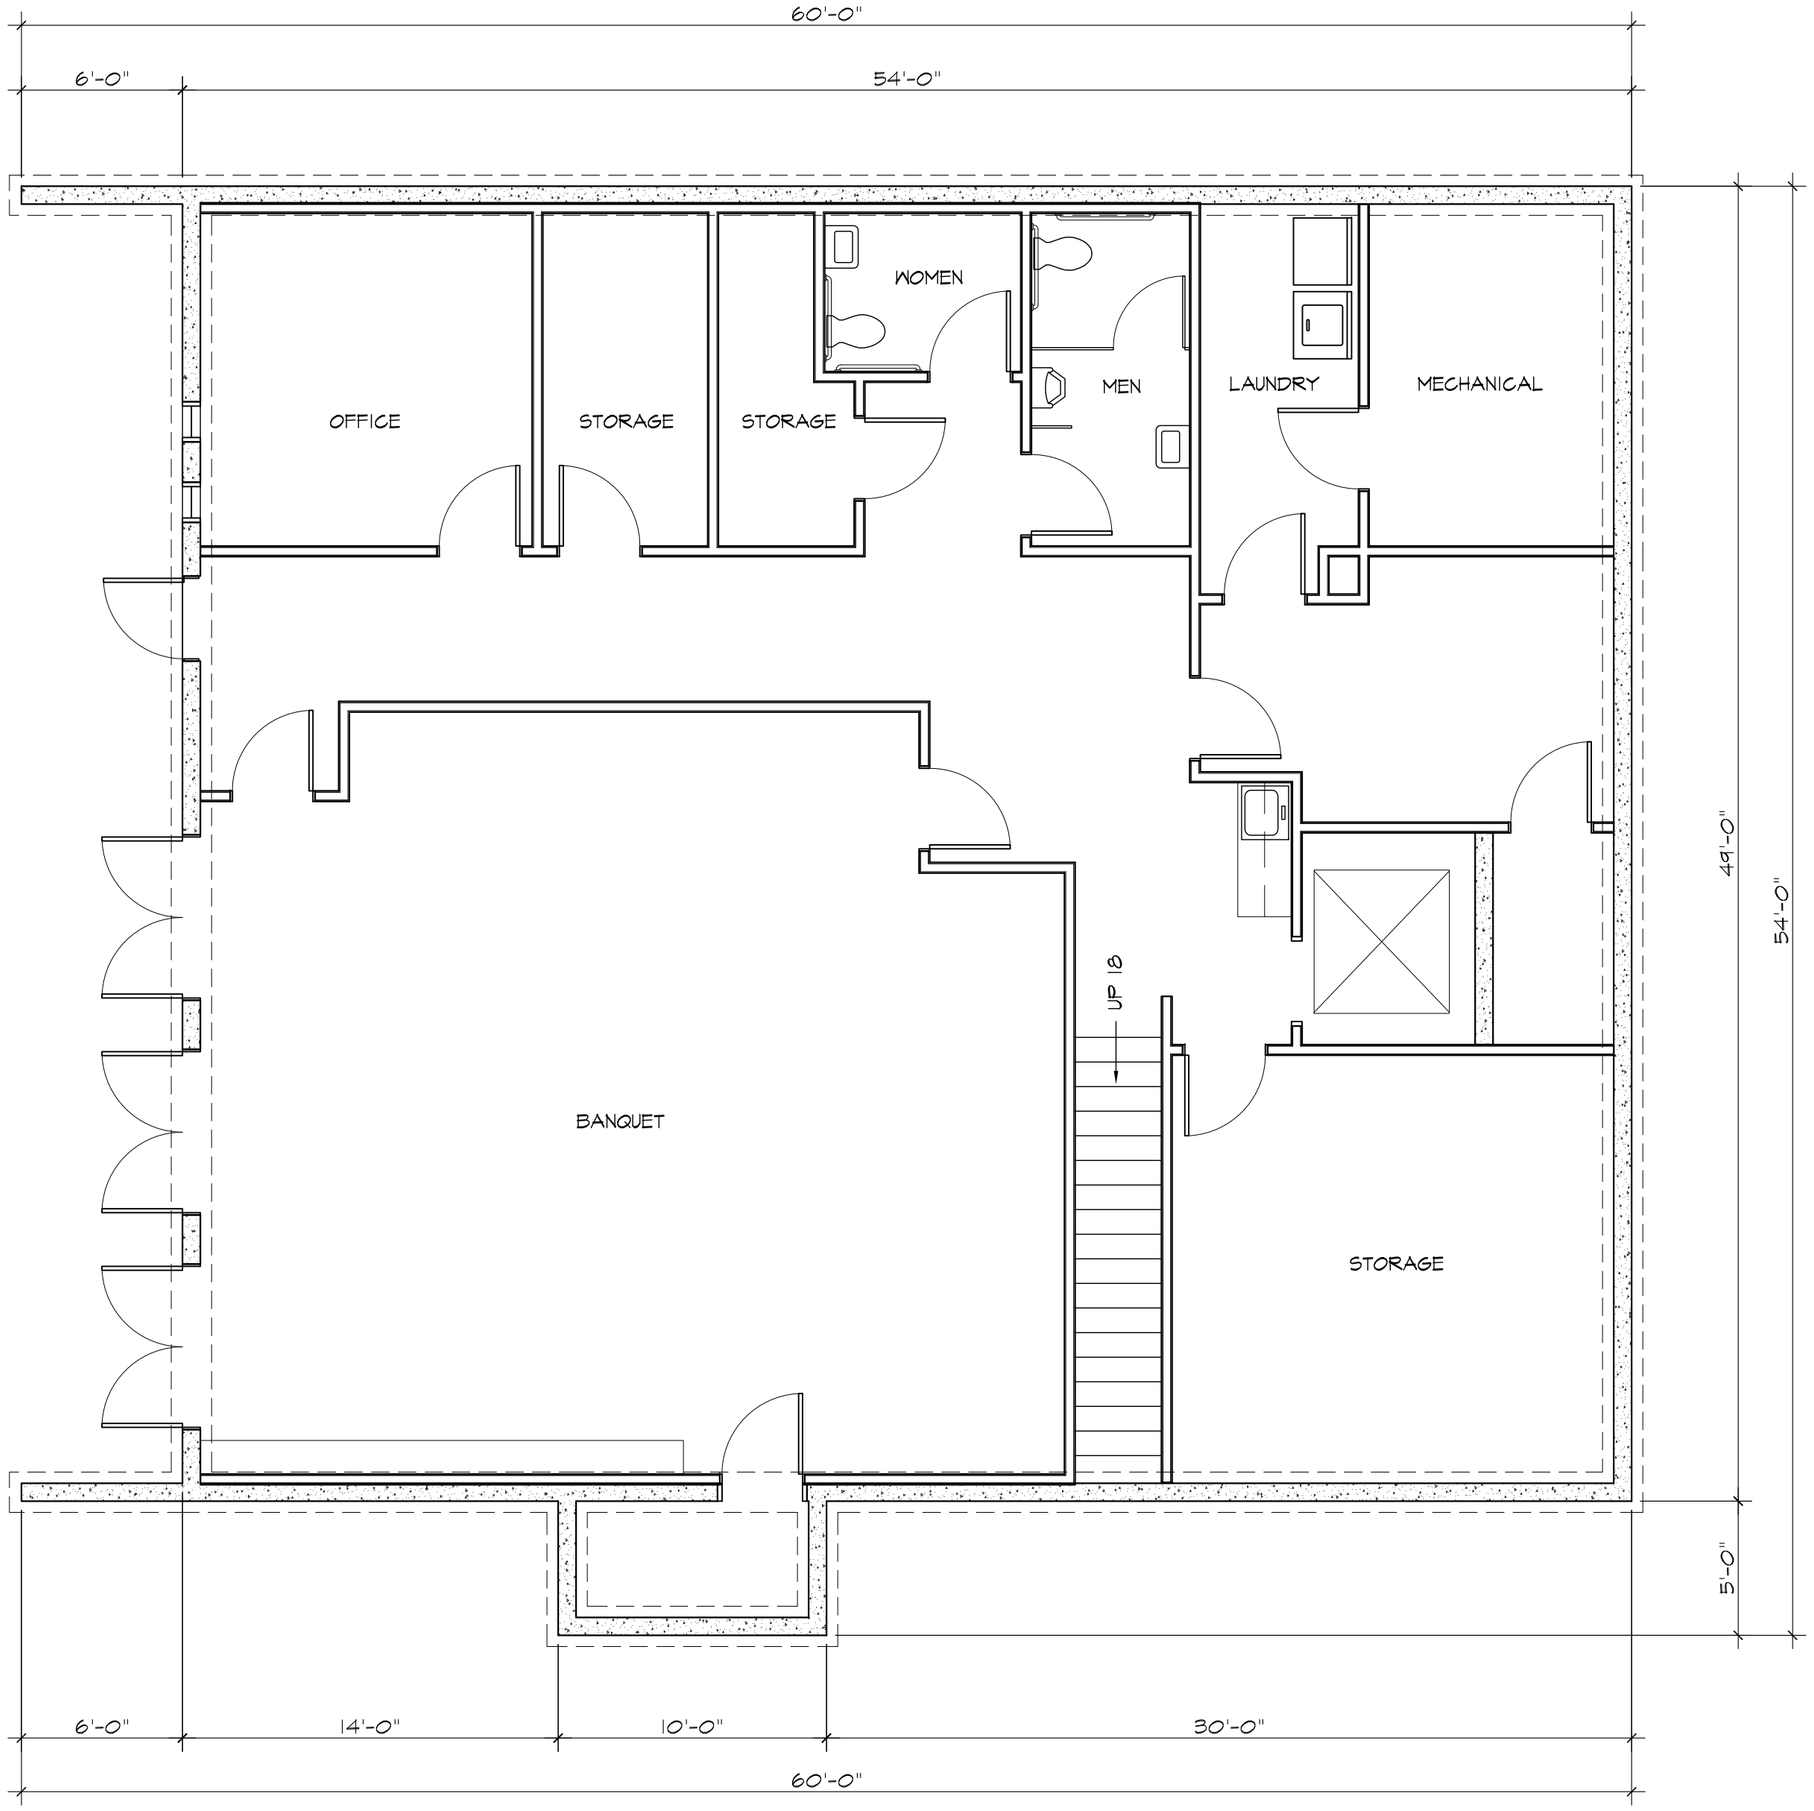

MAIN LEVEL: 2646 S.F.

1 EXISTING FOUNDATION PLAN

SCALE: 3/16"=1'-0"

No.	Date	REVISIONS

EDWARDS ARCHITECTS, LLC.
2416 E. WASHINGTON ST., SUITE C-3
BLOOMINGTON, ILLINOIS 61704
PHONE: (309) 663-7111 FAX: (309) 663-7222

JAPANESE RESTAURANT
7 CURRENCY DRIVE
BLOOMINGTON, ILLINOIS

DATE: 03/13/12

SCALE: AS NOTED

DRAWN BY: KAZ

JOB: 12-##

SHEET A2

OF