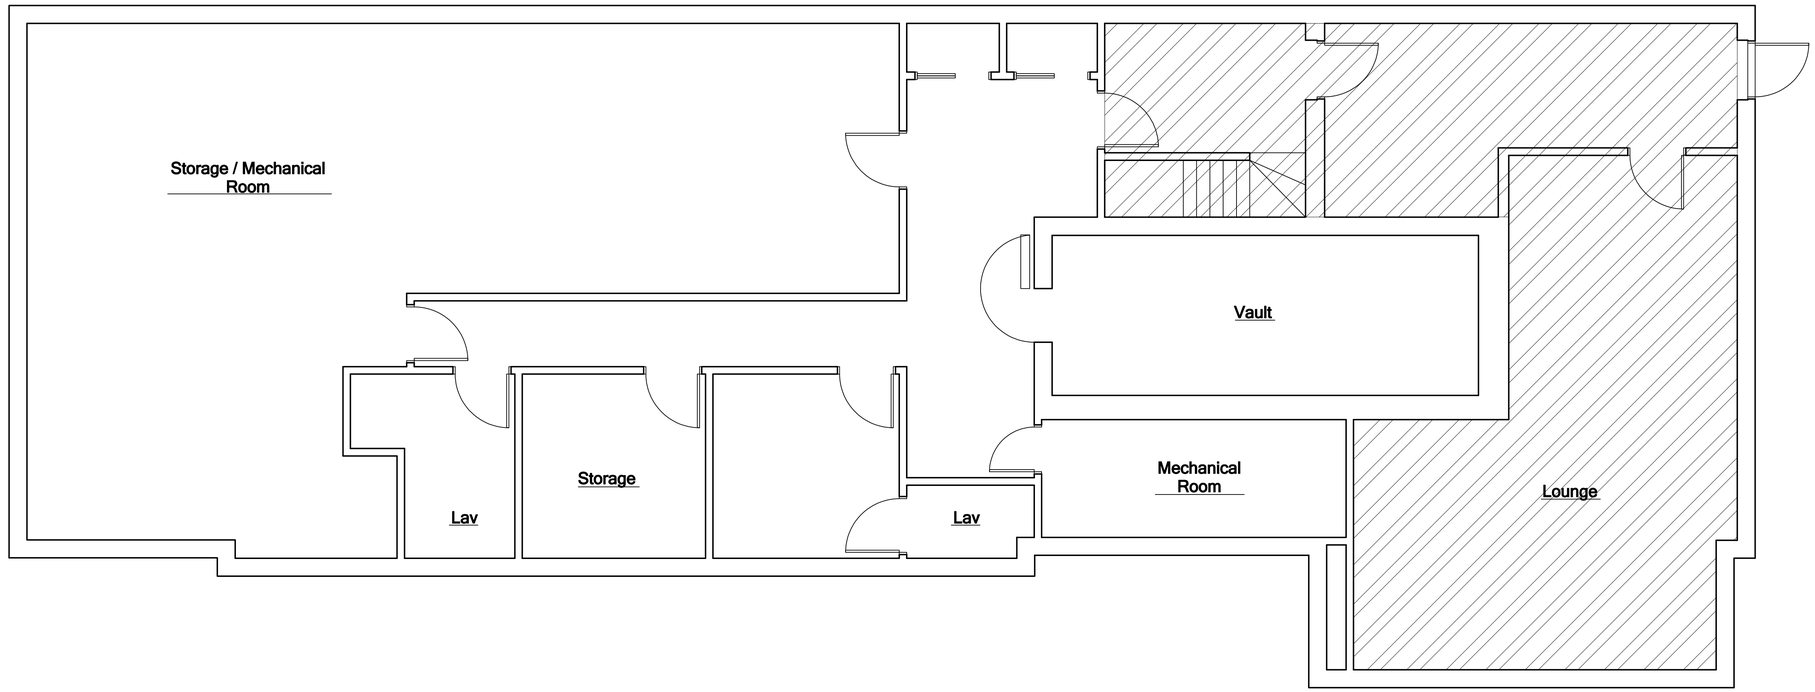

Existing Basement Level Floor Plan

Scale: 1/4" = 1'-0"

Basement Level Gross Square Footage: 3,231 sf
Finished Area Gross Sq. Footage: 820 sf
Un-Finished Area Gross Sq. Footage: 2,411 sf

Tel.
(781) 331-8541
Fax:
(781) 340-6051
Web:
www.drlarchitects.com
E-mail:
info@drlarchitects.com

ASSOCIATES, INC.
ARCHITECTS

2 West Street Suite G
Weymouth, MA 02190-1861

ROCKLAND TRUST
Banking

Existing Plan

655 Main Street
Chatham, Massachusetts

SEALS

MARK	DATE	DESCRIPTION

PROJECT NO.
CAD DWG FILE
DRAWN BY:
CHK'D BY:

© COPYRIGHT DRL ASSOCIATES, INC. ARCHITECTS
ALL RIGHTS RESERVED. NO USE OR REPRODUCTION OF THIS MATERIAL IS PERMITTED WITHOUT THE WRITTEN CONSENT OF DRL ASSOCIATES, INC. ARCHITECTS.

DO NOT SCALE DRAWING, USE DIMENSIONS SHOWN. VERIFY ALL DIMENSIONS ON SITE.

SHEET TITLE