JOLLY GREEN THUMB ADDITION

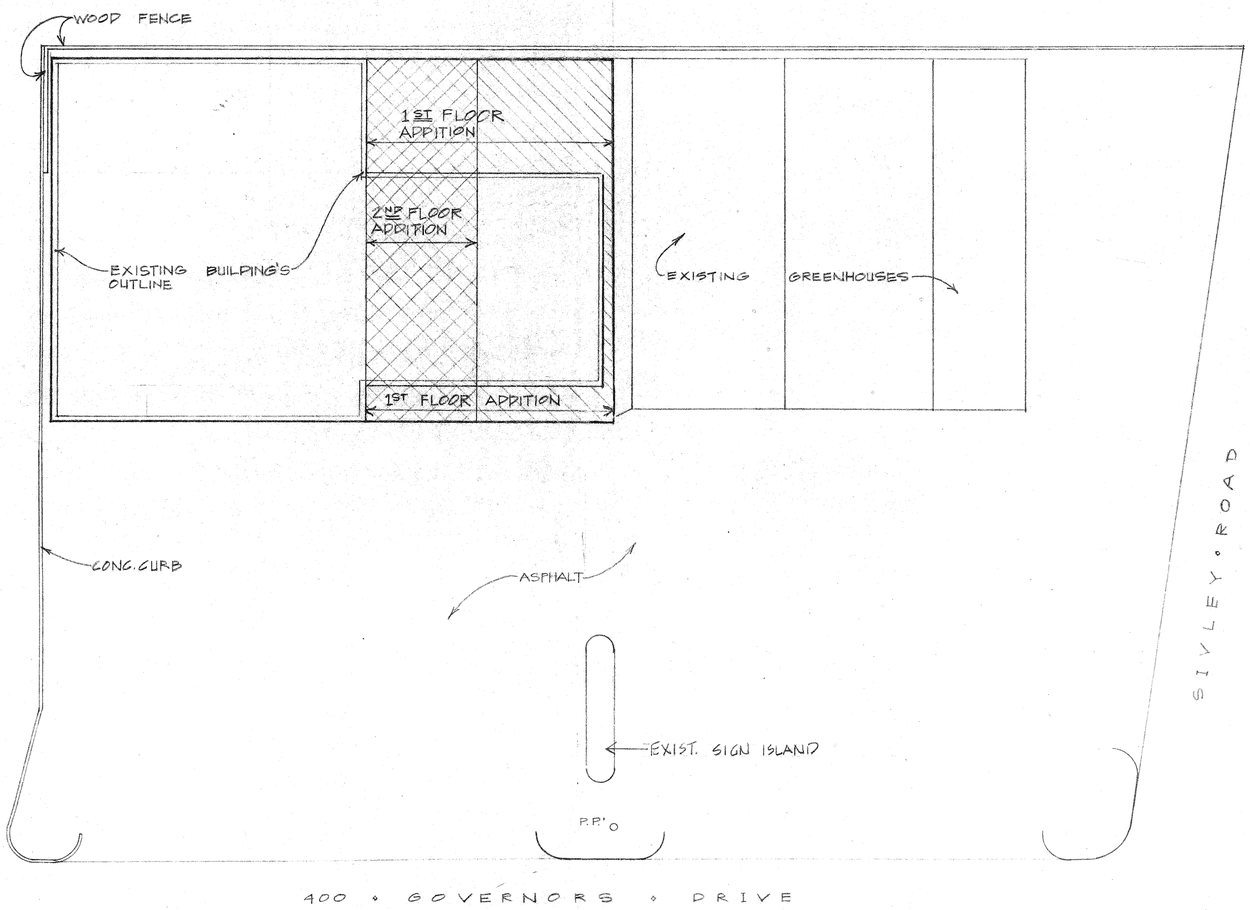

SITE PLAN

SCALE: 1"=10'-0"

GENERAL NOTES:

(1) GENERAL CONTRACTORS SHALL VERIFY EXISTING DIMENSIONS & CONDITIONS. DIMENSIONS SHOWN MAY VARY.

DRAWING INDEX

SHT. NO	TITLE	SHT. NO.	TITLE
1	SITE PLAN & DATA	6	1ST FL. PL. ELECT. CEIL. LAYOUT & MECH. DUCT LAYOUT
2	FOUNDATION PLAN, SECTIONS & EXT. ELEV.	7	2ND FL. MECH. LAYOUT & LONGITUDINAL SECTION
3	FIRST FLOOR PLAN & 2ND FL. FL. FRAMING PLAN		
4	SECOND FLOOR PLAN/ATTIC LOFT & ROOF PLAN		
5	STRUCTURAL SECTIONS		

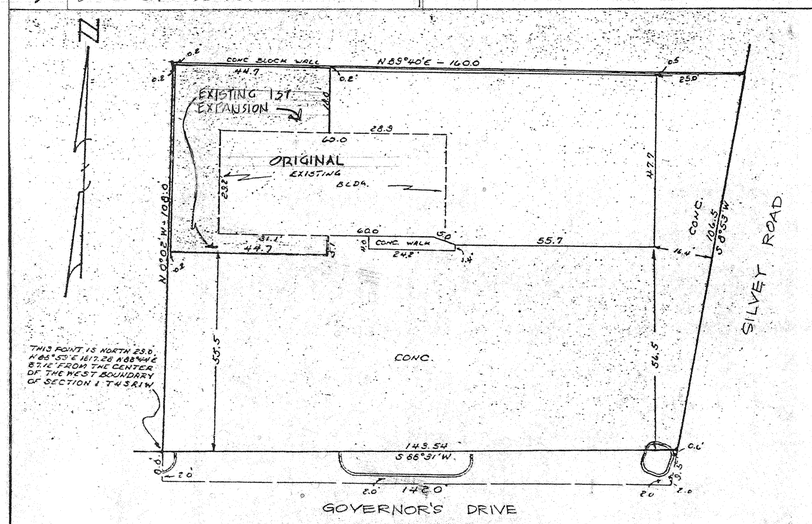

PLAT FOR
JOLLY GREEN THUMB
SECTION 1 T 4 S R 1 W
HUNTSVILLE, ALABAMA
G.W. JONES & SONS, INC.
CONSULTING ENGINEERS
HUNTSVILLE, ALABAMA

DATED 11-6-85

BUILDING DATA: STANDARD BUILDING CODE 1988

TYPE OCCUPANCY: MERCANTILE GROUP M

TABLE 400:

TYPE CONSTRUCTION: TYPE VI UNPROTECTED, UNSPRINKLED

1 STORY ——— 6000 S.F.
2 STORY ——— 6000 S.F.

1ST FLOOR SQ. FOOTAGE ——— 3930 S.F.
2ND FLOOR SQ. FOOTAGE ——— 3060 S.F.

BUILDING SQ. FOOTAGE MEETS CODE REQUIREMENTS.

TABLE 600:

(1) EXTERIOR WALLS 0 FT & 3 FT TO PROPERTY LINE ——— 1 HOUR RATED (NO OPENINGS EXCEPT FIRE RATED (20 MINUTE)

ZONING: MEDICAL DISTRICT REGULATIONS - CITY OF HUNTSVILLE 1989

ARCHITECTS
PLANNERS
INTERIORS
DESIGNERS
FACILITIES
MANAGEMENT
INTERGRAPH CAD
MILBERGER AND ASSOCIATES
ARCHITECTS
TH. SOUTH SIDE SQUARE, HUNTSVILLE, AL. 35801
(205)534-0662 (205)534-0657

STATE OF ALABAMA
JOE F. MILBERGER
688
HUNTSVILLE, ALABAMA
REGISTERED ARCHITECT

JOLLY GREEN THUMB ADDITION

400 GOVERNORS DR.
HUNTSVILLE, ALABAMA

REVISIONS:
NO. 1: 8-27-90
MISC. CHANGES

BY: CRB
CHKD: JFM
DATE: 8-15-90
PROJECT NUMBER: 9063
DRAWING CONTENTS: SITE PLAN & DATA

SHEET NUMBER 1
OF:
TOTAL: 7