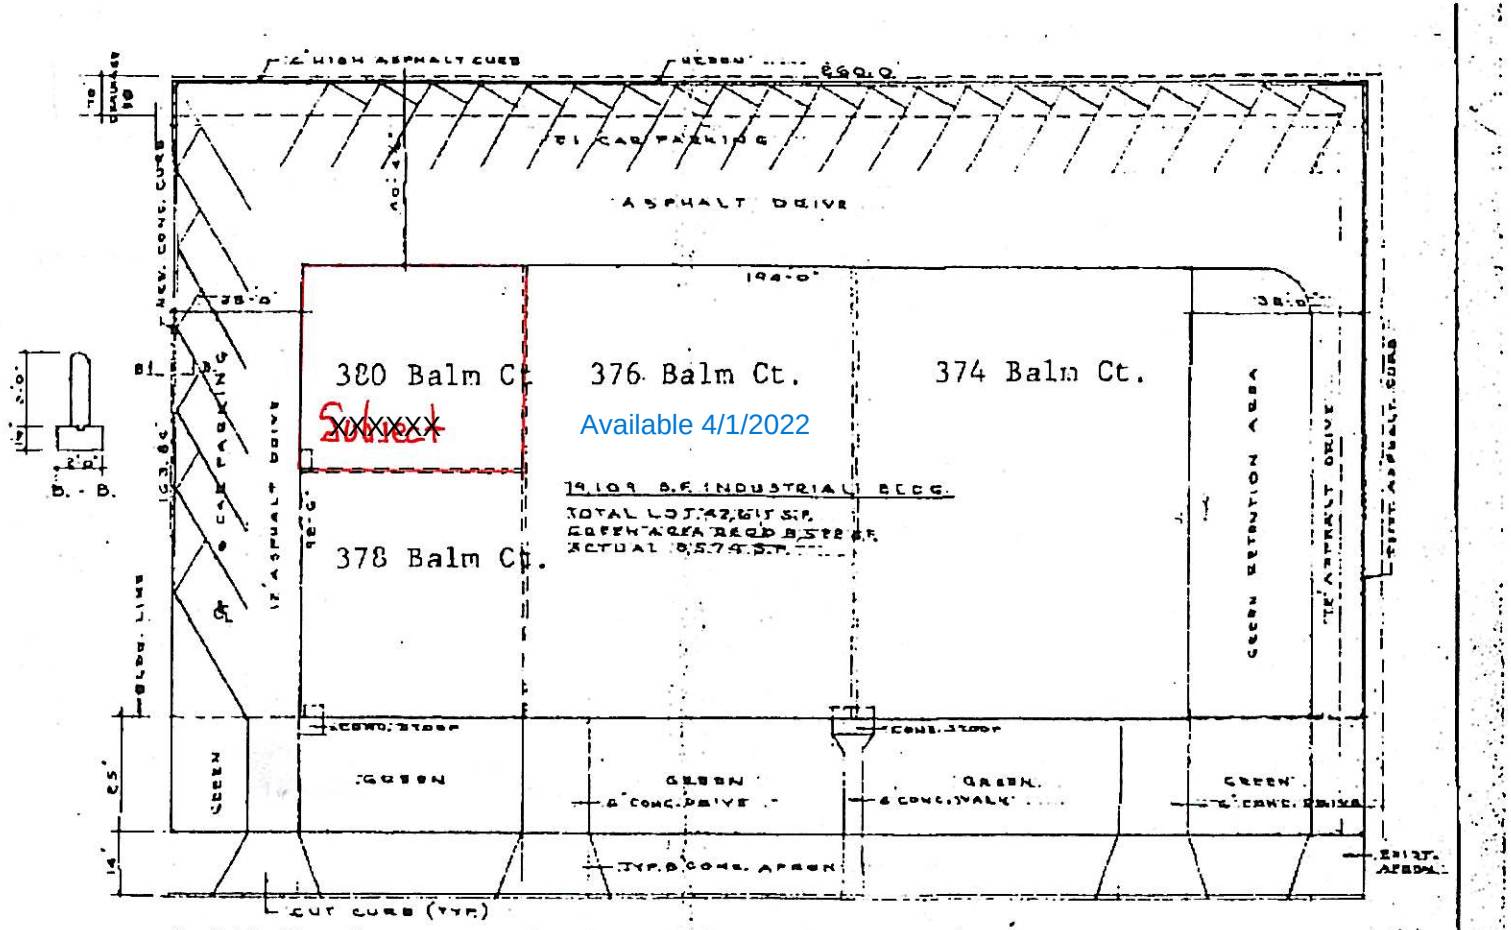

SITE PLAN 1" = 20'-0"

BALM COURT

RECEIVED
APR 24 1986

JOB NO. 2510	
376 BALM COURT	
WOOD DALE, ILLINOIS	
DE JAMES BUILDERS	1 of 6