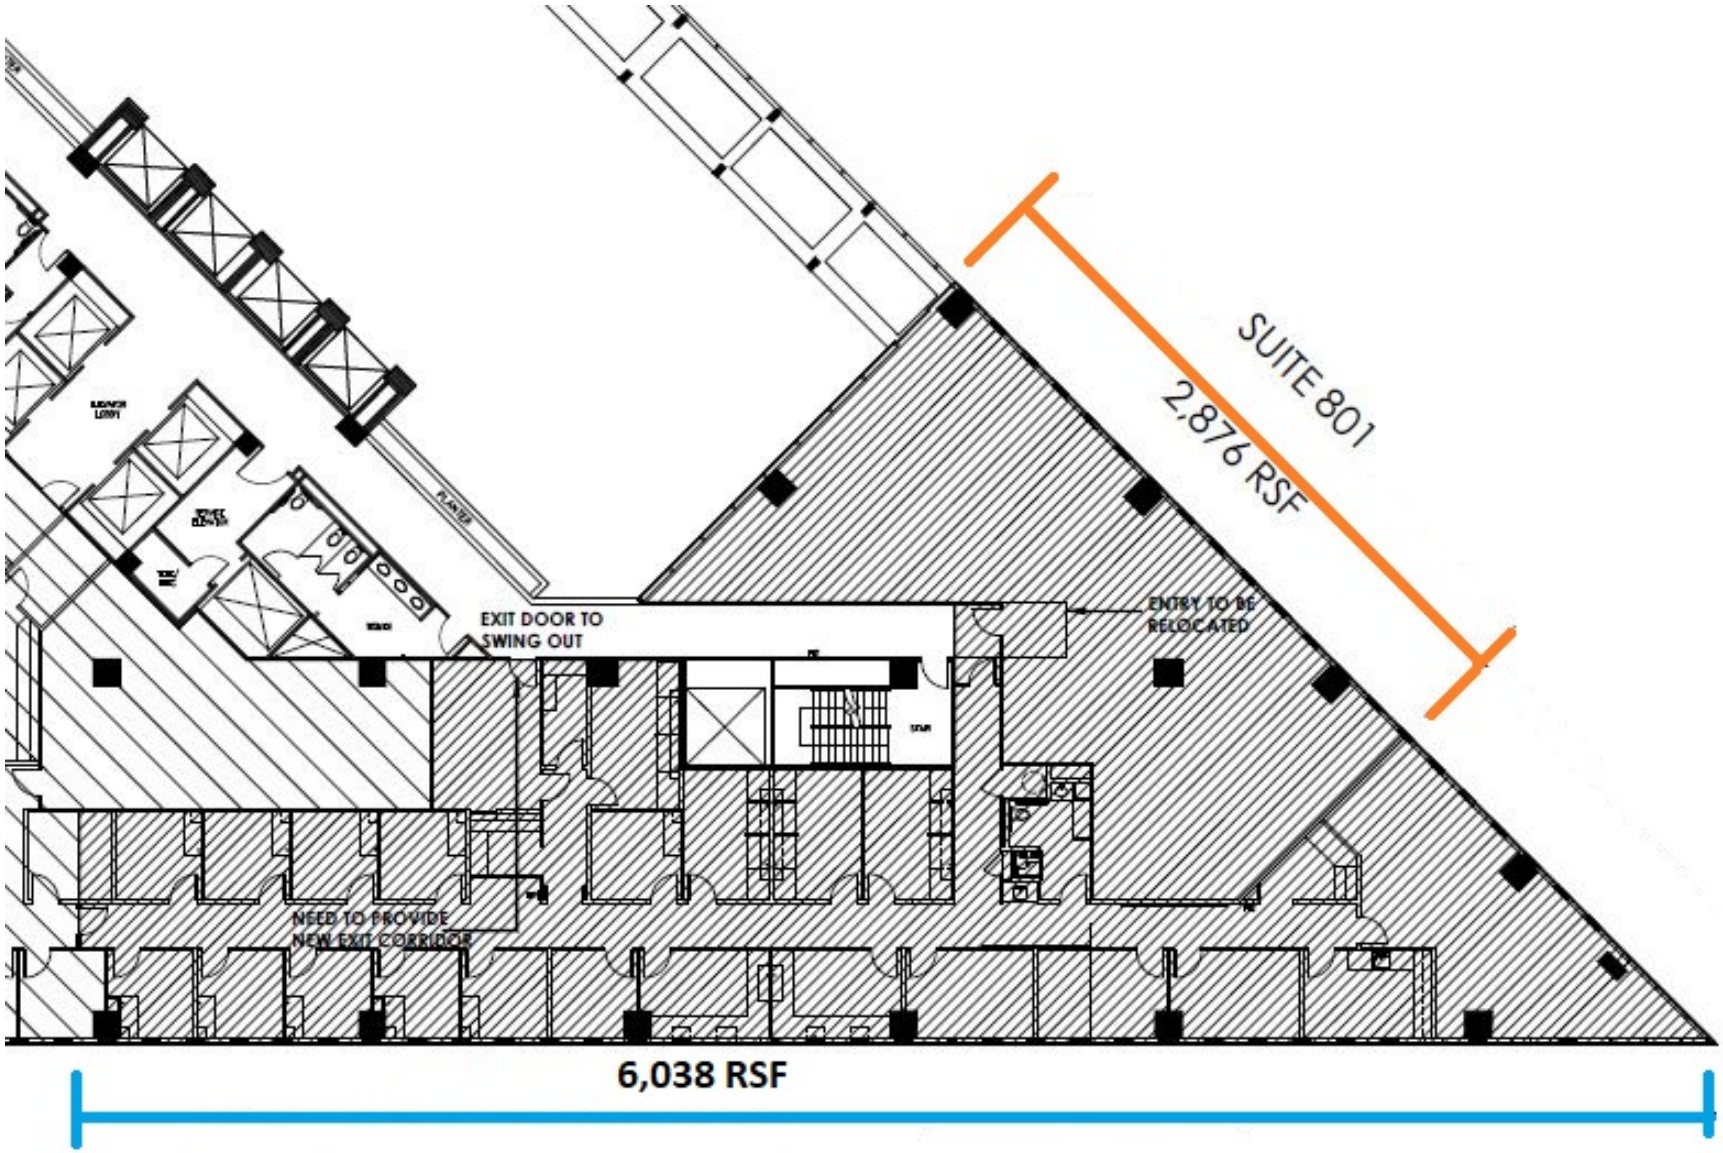
SUITE 801
2,876 RSF
EXIT DOOR TO
SWING OUT
ENTRY TO BE
RELOCATED
NEED TO PROVIDE
NEW EXIT CORRIDOR
6,038 RSF