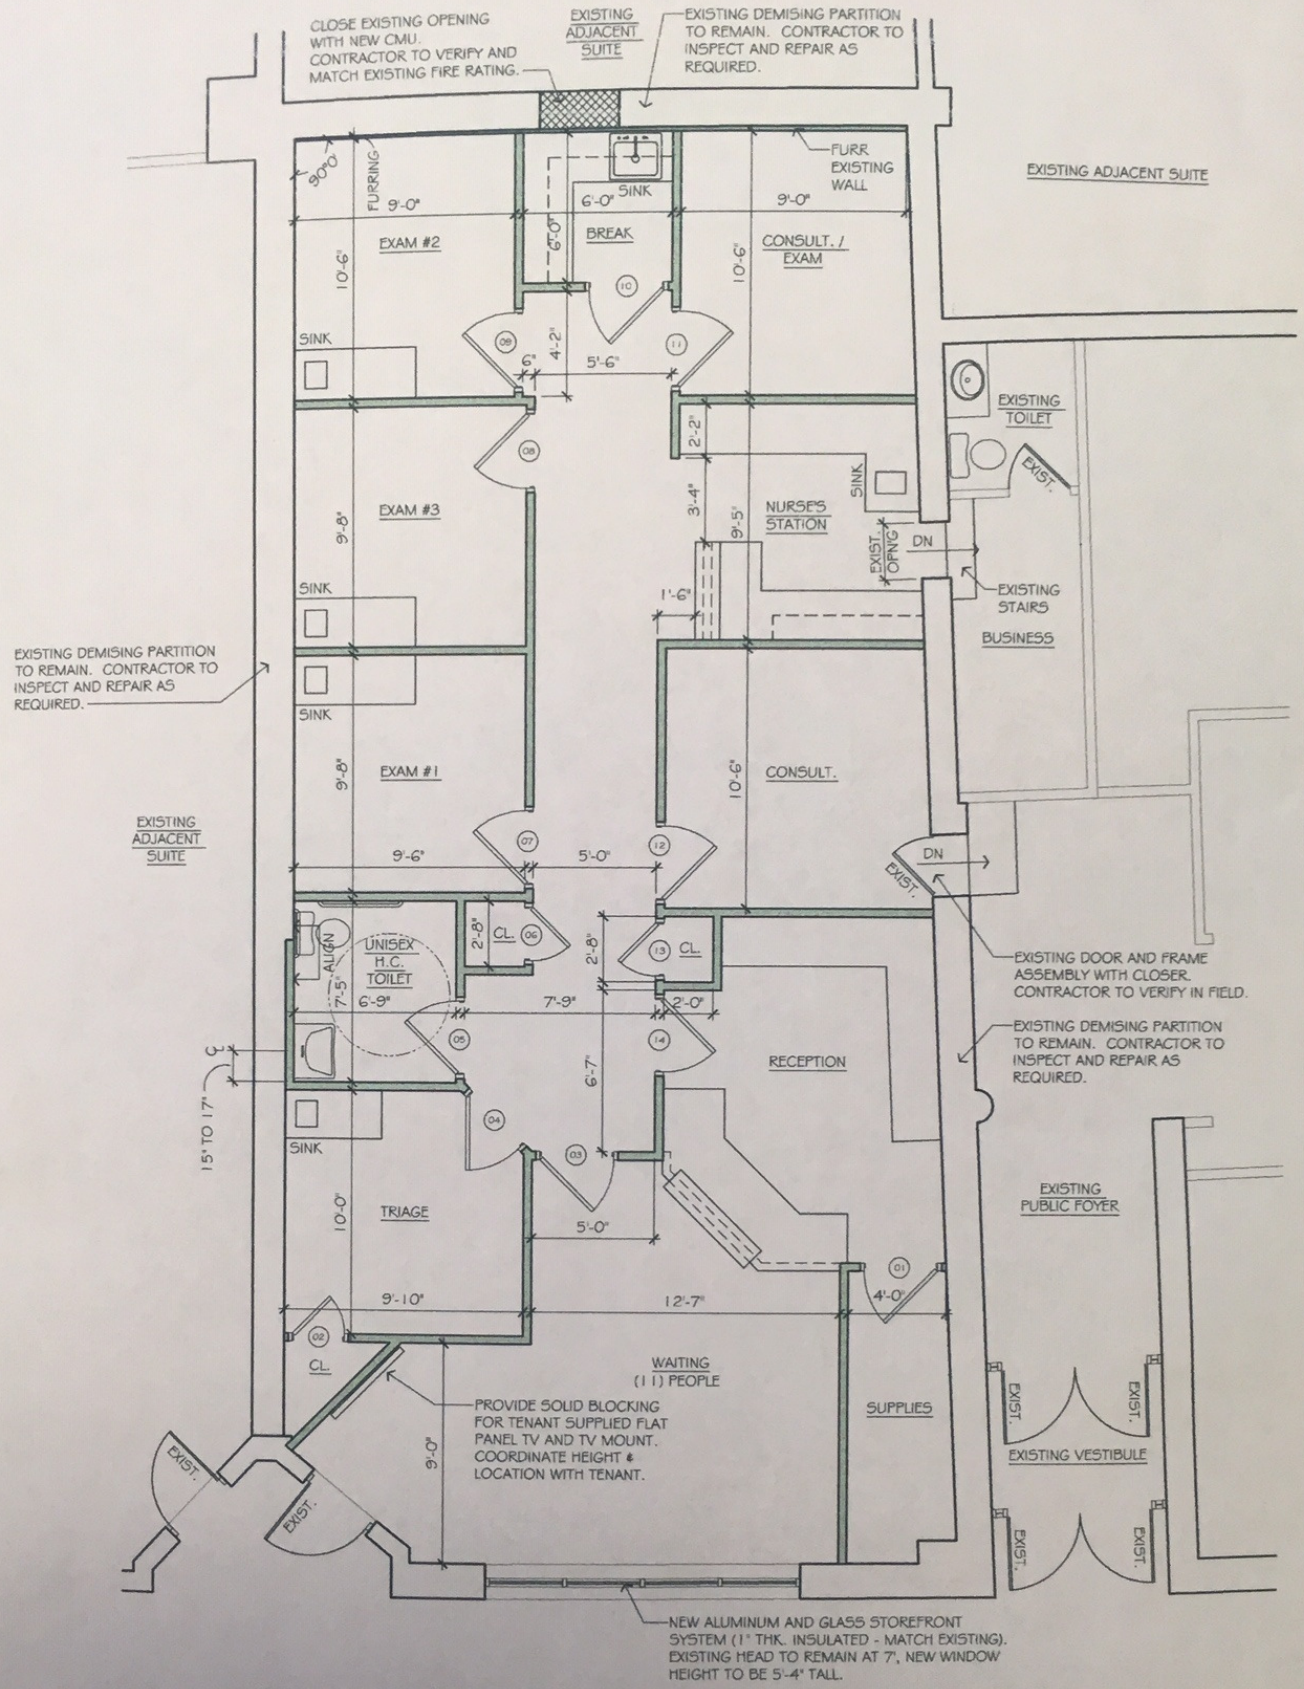

CONSTRUCTION PLAN

SCALE: 1/4"=1'-0"

NORTH

PARTITION TYPE LEGEND:

- EXISTING PARTITION WALL TO BE REMOVED. PATCH AND REPAIR TO MATCH FINISHES AS REQUIRED.
- EXISTING PARTITION WALL. INSPECT AND REPAIR AS REQUIRED.
- NEW INTERIOR NON-BEARING PARTITION WALL: 3 5/8" METAL STUD WALL, OR THICKNESS AS INDICATED WITH 5/8" G.W.B. EA. SIDE.
- NEW INTERIOR FIRE RATED DEMISING PARTITION WALL: CMU THICKNESS AS REQUIRED WITH ONE LAYER OF 5/8" G.W.B. TYPE 'X' EACH SIDE CONSTRUCTED FROM FLOOR SLAB, SMOKE-TIGHT, TO UNDERSIDE OF EXISTING DECK ABOVE.