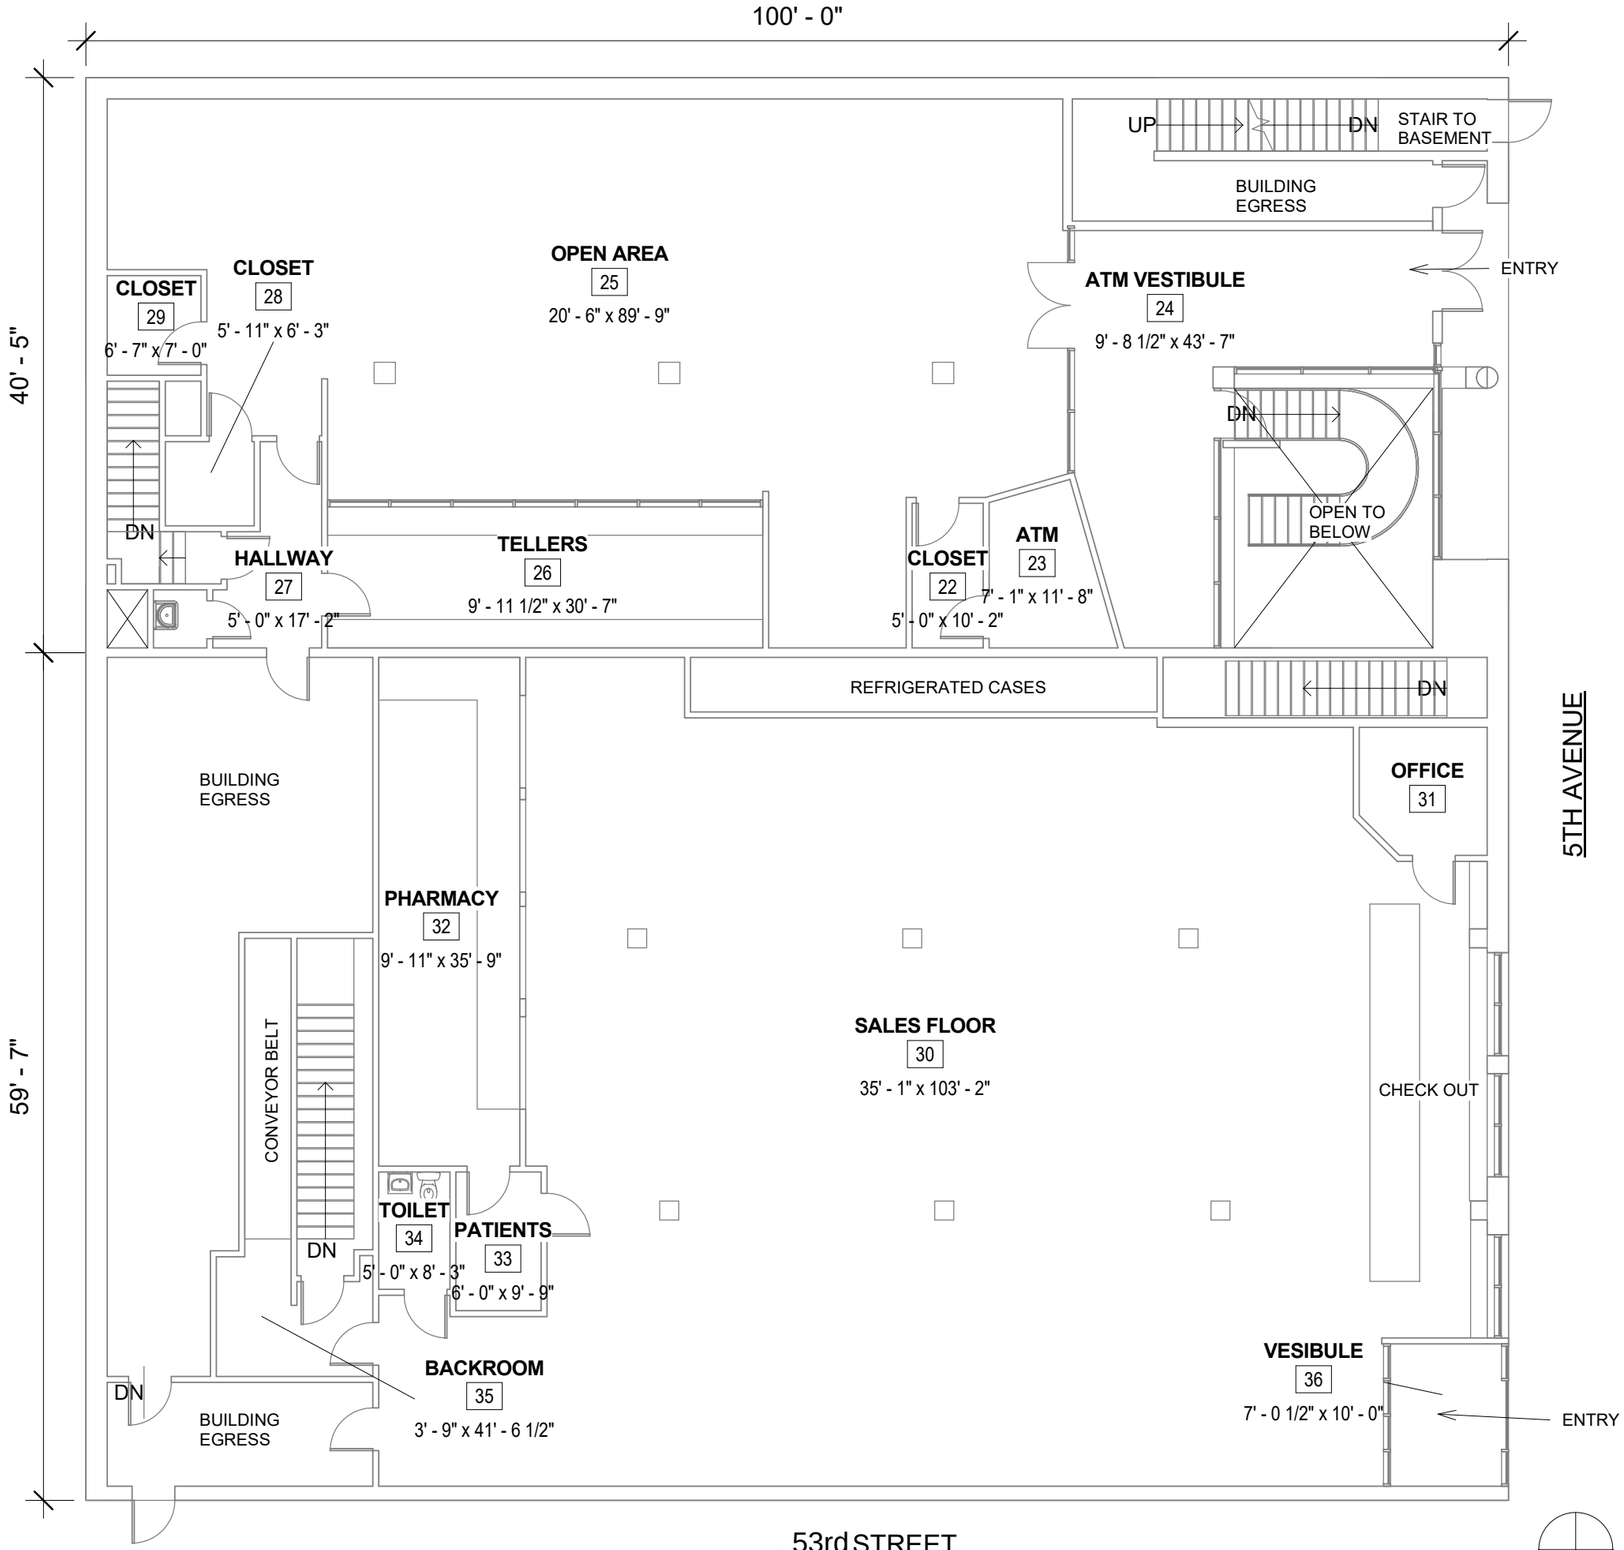

2 1ST FLOOR PLAN
3/32" = 1'-0"

RESITUATED

55 WASHINGTON ST. SUITE 327
DUMBO, NEW YORK 11201
P : 212-796-7995
WWW.RESITUATED.COM

PROJECT:

5226 5TH AVENUE
BROOKLYN NY 11220

DWG TITLE:

1ST FLOOR PLAN

DATE: **02/13/20**

DWG. No:

02