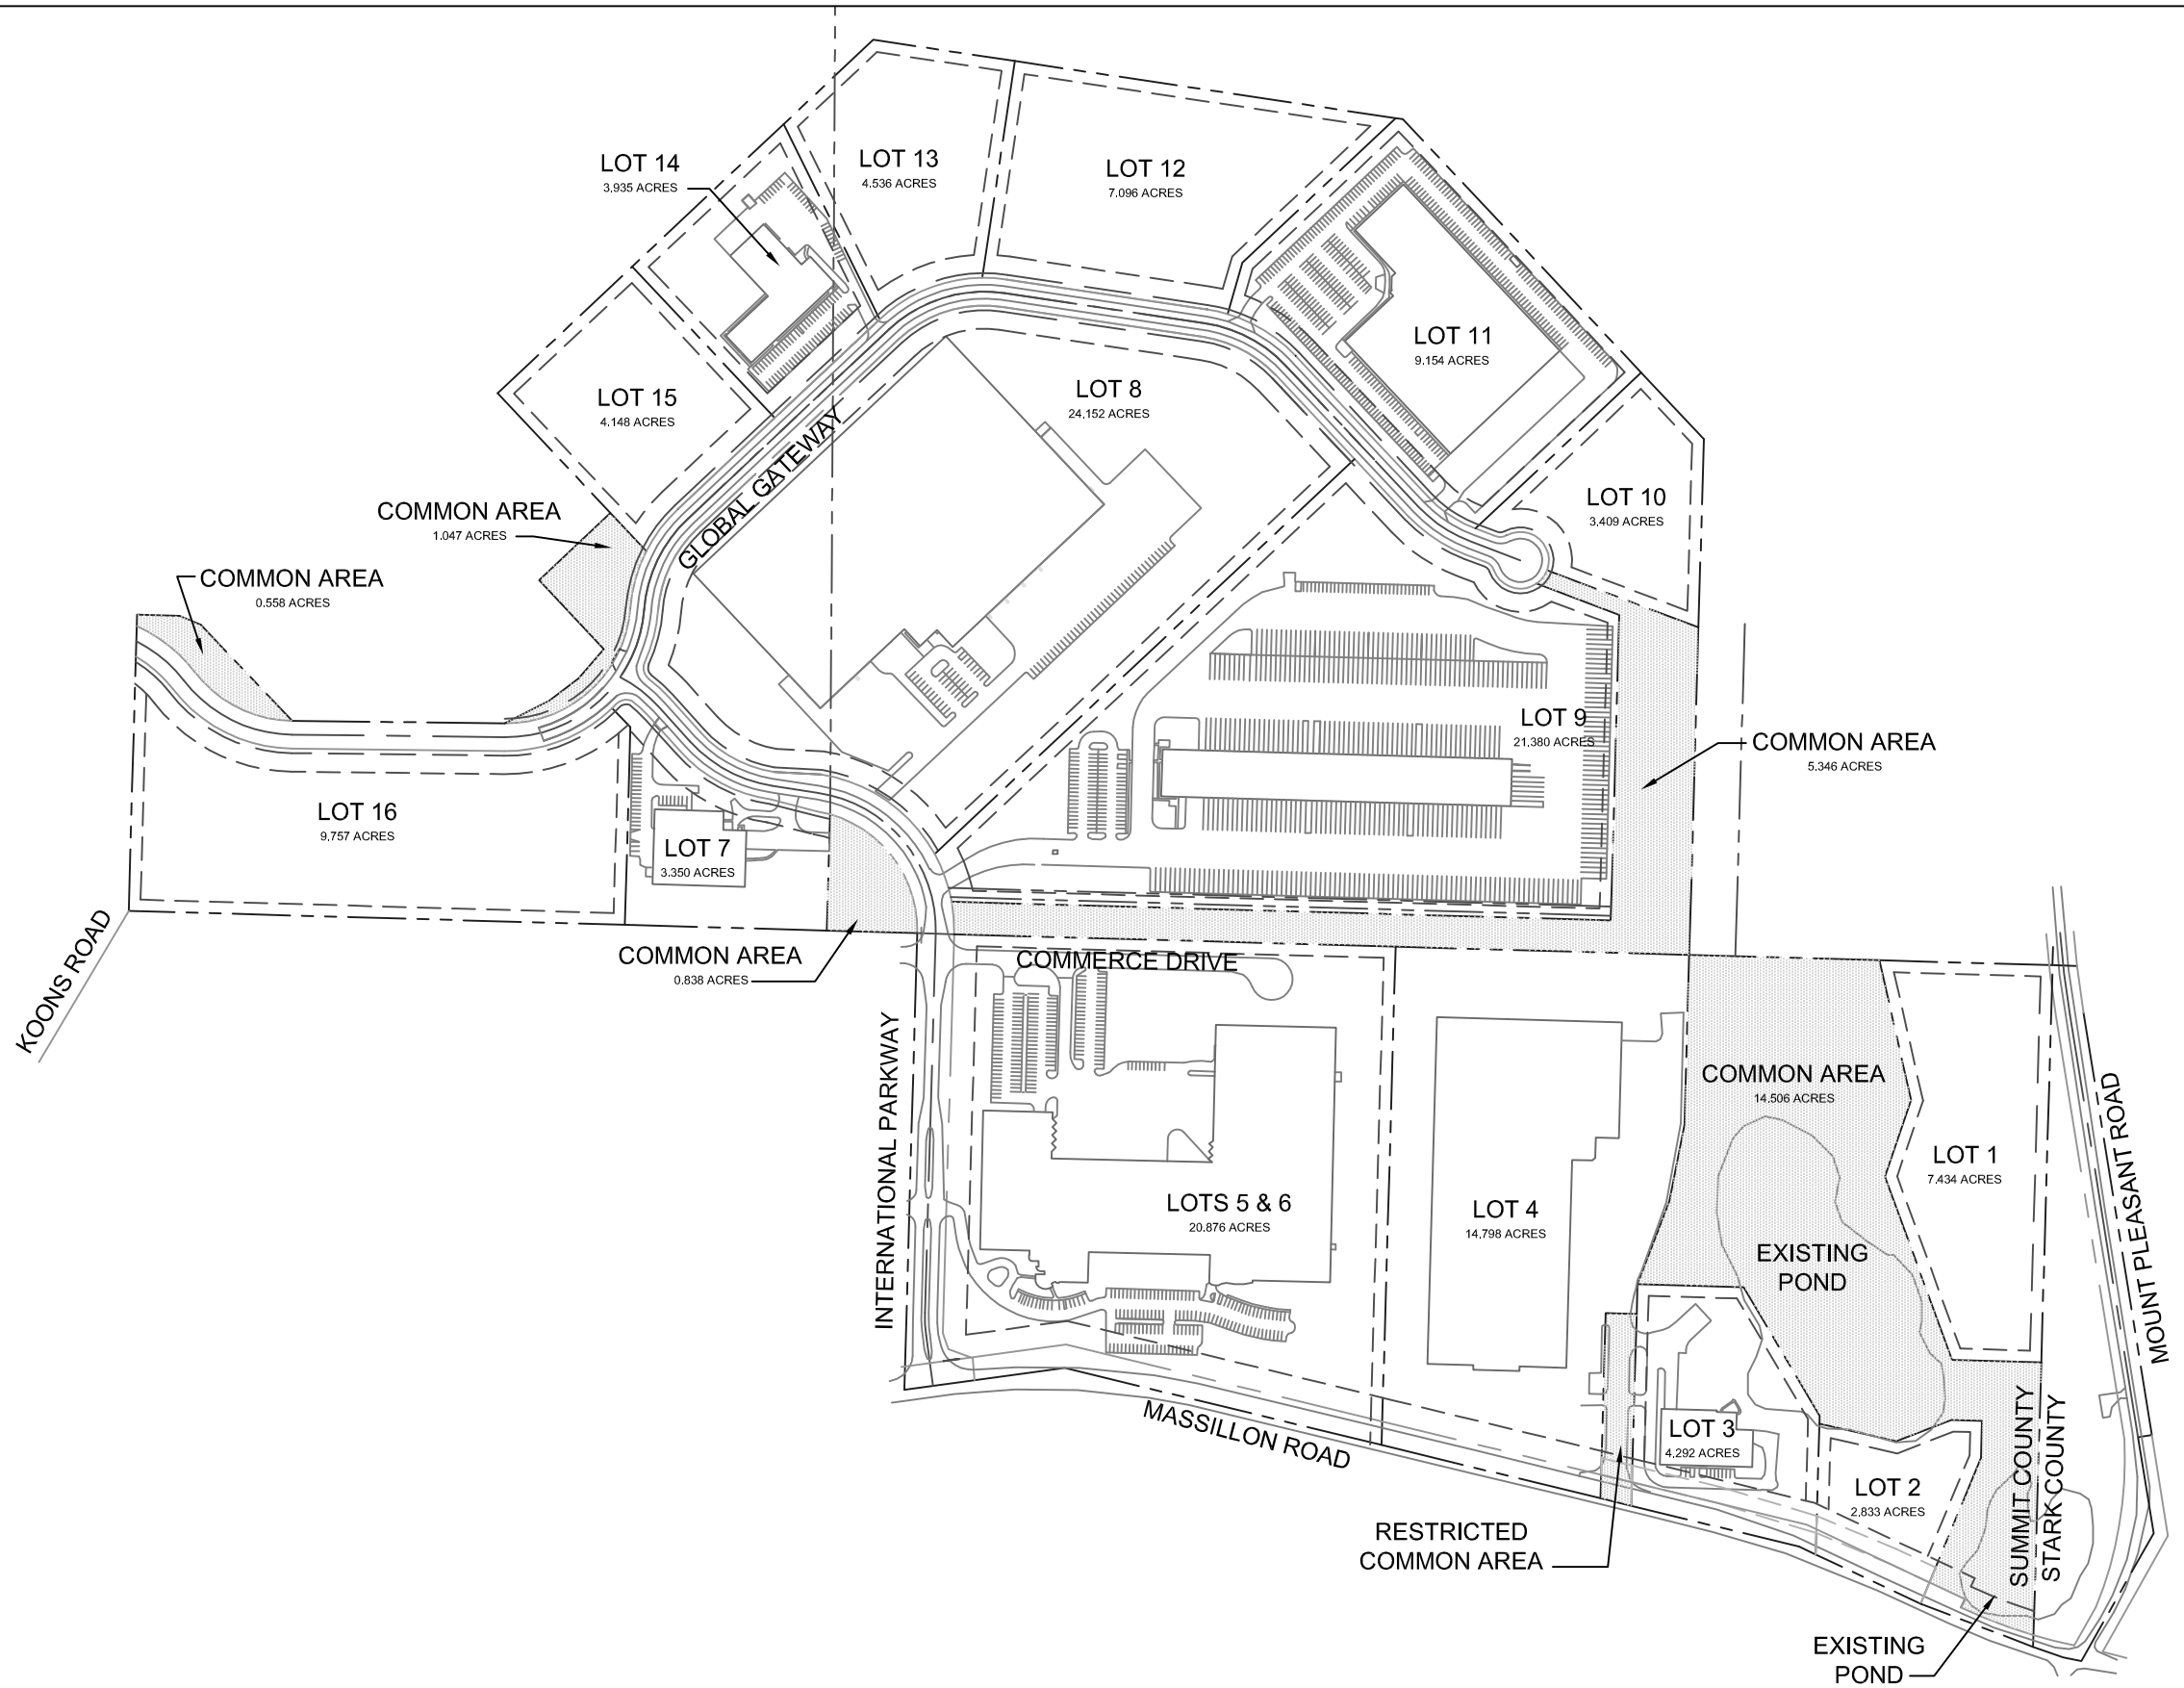

1
C1

EXISTING SITE PLAN

SCALE: 1" = 400'-0"

REVISIONS

EXISTING SITE PLAN

NAI DAUS
CAK BUSINESS PARK PH I & II STUDY

TC
ARCHITECTS
755 WHITE POND DRIVE
SUITE 401
AKRON, OH 44320
PHONE: (330) 867-1093
FAX: (330) 867-4198
www.tcarchitects.com

TURNING VISIONS INTO REALITY

04/06/11
DATE

33A11
PROJECT NUMBER

C1
DRAWING NUMBER