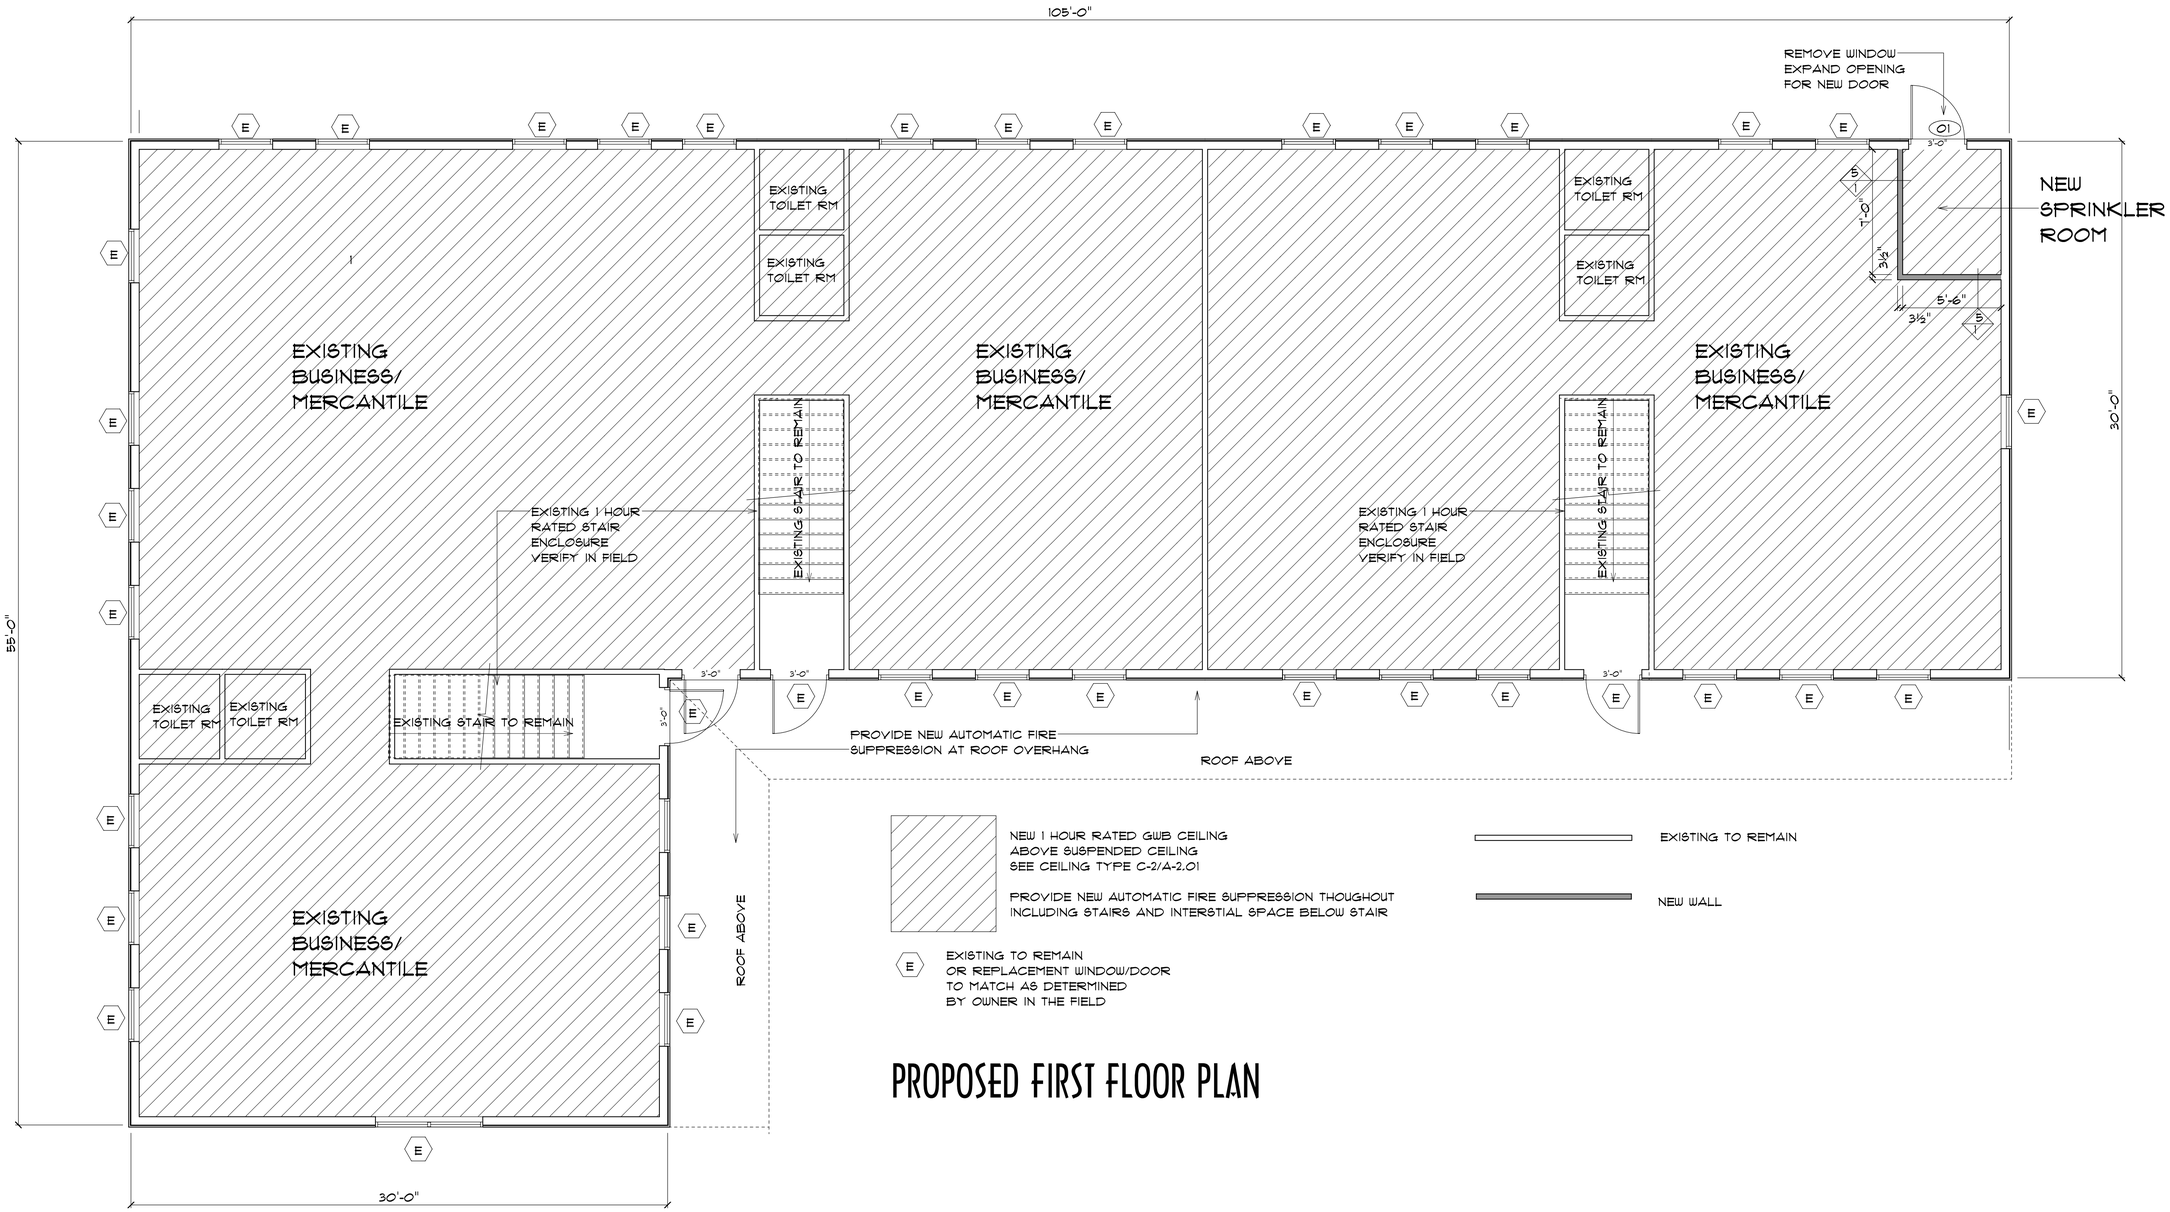

NEW 1 HOUR RATED GWB CEILING
ABOVE SUSPENDED CEILING
SEE CEILING TYPE C-2/A-2.01

PROVIDE NEW AUTOMATIC FIRE SUPPRESSION THOUGHOUT
INCLUDING STAIRS AND INTERSTIAL SPACE BELOW STAIR

E — EXISTING TO REMAIN
OR REPLACEMENT WINDOW/DOOR
TO MATCH AS DETERMINED
BY OWNER IN THE FIELD

EXISTING TO REMAIN

NEW WALL

PROPOSED FIRST FLOOR PLAN

MICHAEL J.
KEANE
ARCHITECTS
PLLC

ARCHITECTURE
PRESERVATION
PLANNING
DESIGN

101 KENT PLACE
NEWMARKET, NH 03857
603 / 292-1400

All drawings and written material appearing herein constitute original unpublished work of Michael J. Keane Architects and may not be duplicated, used or disclosed without the written consent of Michael J. Keane Architects, Newmarket, NH.
© 2013

CONSULTANTS

REVISIONS

APPROVALS

ACCEPT ONLY ORIGINAL STAMP AND SIGNATURE
COPIES MAY CONTAIN UNAUTHORIZED MODIFICATIONS

PROJECT

RENOVATION OF
OFFICE BUILDING

540 LAFAYETTE ROAD
HAMPTON NH

FOR:
LMR PROPERTIES
56 SOUTH ROAD
BRENTWOOD NH

TITLE

PROPOSED FIRST FLOOR PLAN

SCALE
1/4" = 1'-0"

DRAWING NO.
A-1

DRAWN BY: mjk
CHECKED BY: mjk
DATE: JULY 29, 2013

DO NOT SCALE PRINTS