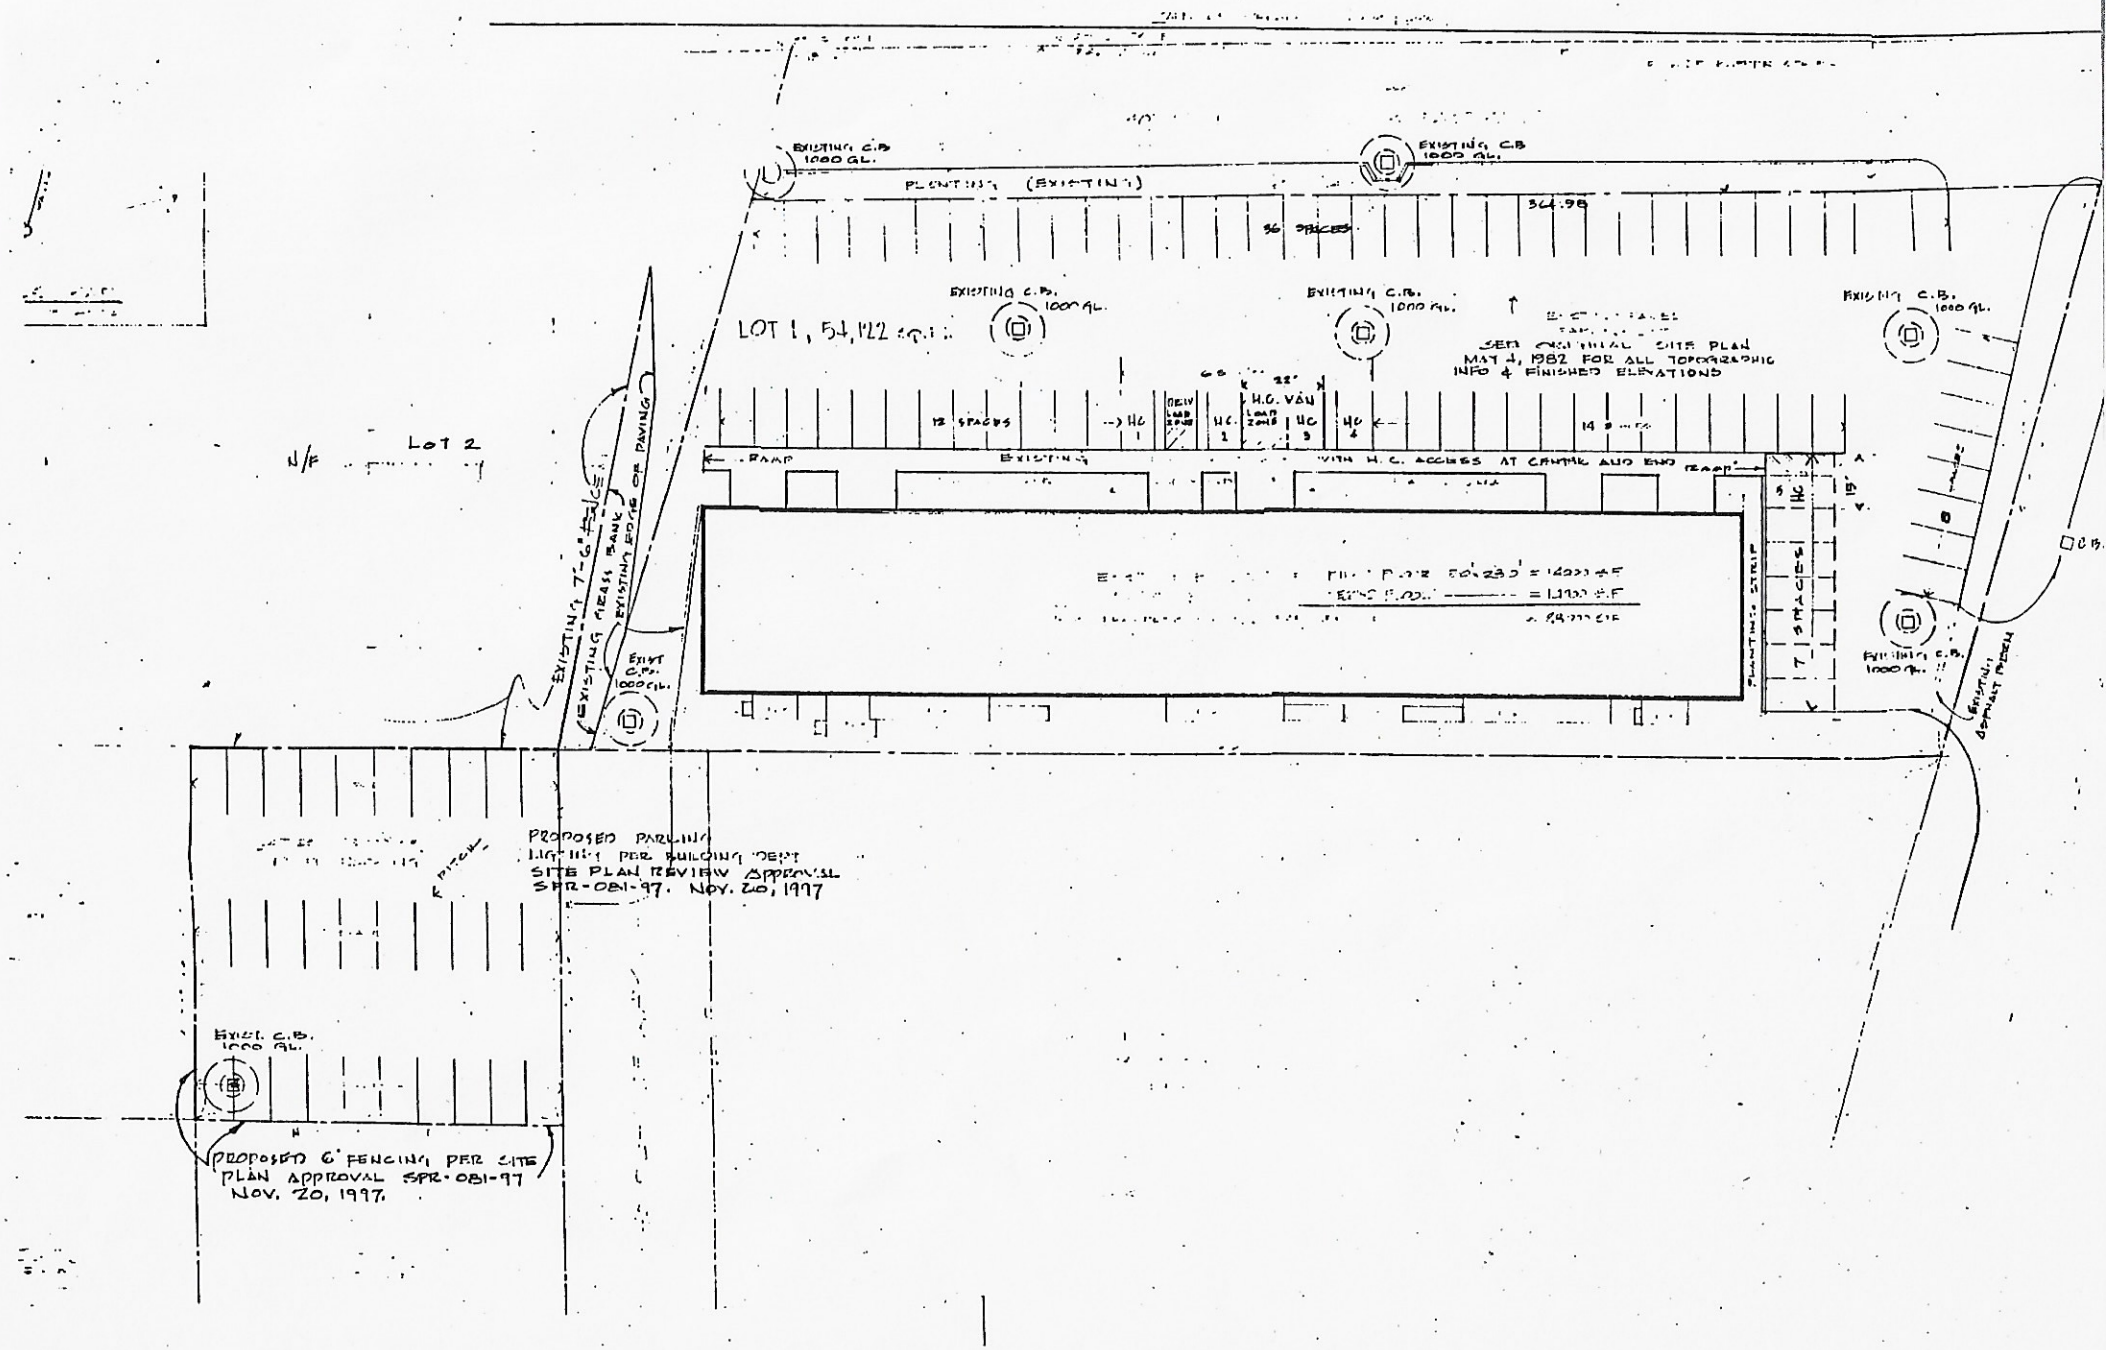
EXISTING C.B. 1000 GAL.
PLANTING (EXISTING)
36 SPACES
LOT 1, 54,122 S.F.
SEE ORIGINAL SITE PLAN MAY 1, 1982 FOR ALL TOPOGRAPHIC INFO & FINISHED ELEVATIONS
12 SPACES
H.C. VAN LOAD ZONE
14 SPACES
RAMP
EXISTING
WITH H.C. ACCESS AT CENTER AND END
PLANTING STRIP
7 SPACES
N/F
LOT 2
EXISTING 7'-6" FENCE
EXISTING GRASS BANK
EXISTING EDGE OF PAVING
EXIST C.B. 1000 GAL.
PROPOSED PARKING LIGHTING PER BUILDING DEPT SITE PLAN REVIEW APPROVAL SPR-081-97. NOV. 20, 1997
PROPOSED 6' FENCING PER SITE PLAN APPROVAL SPR-081-97 NOV. 20, 1997.