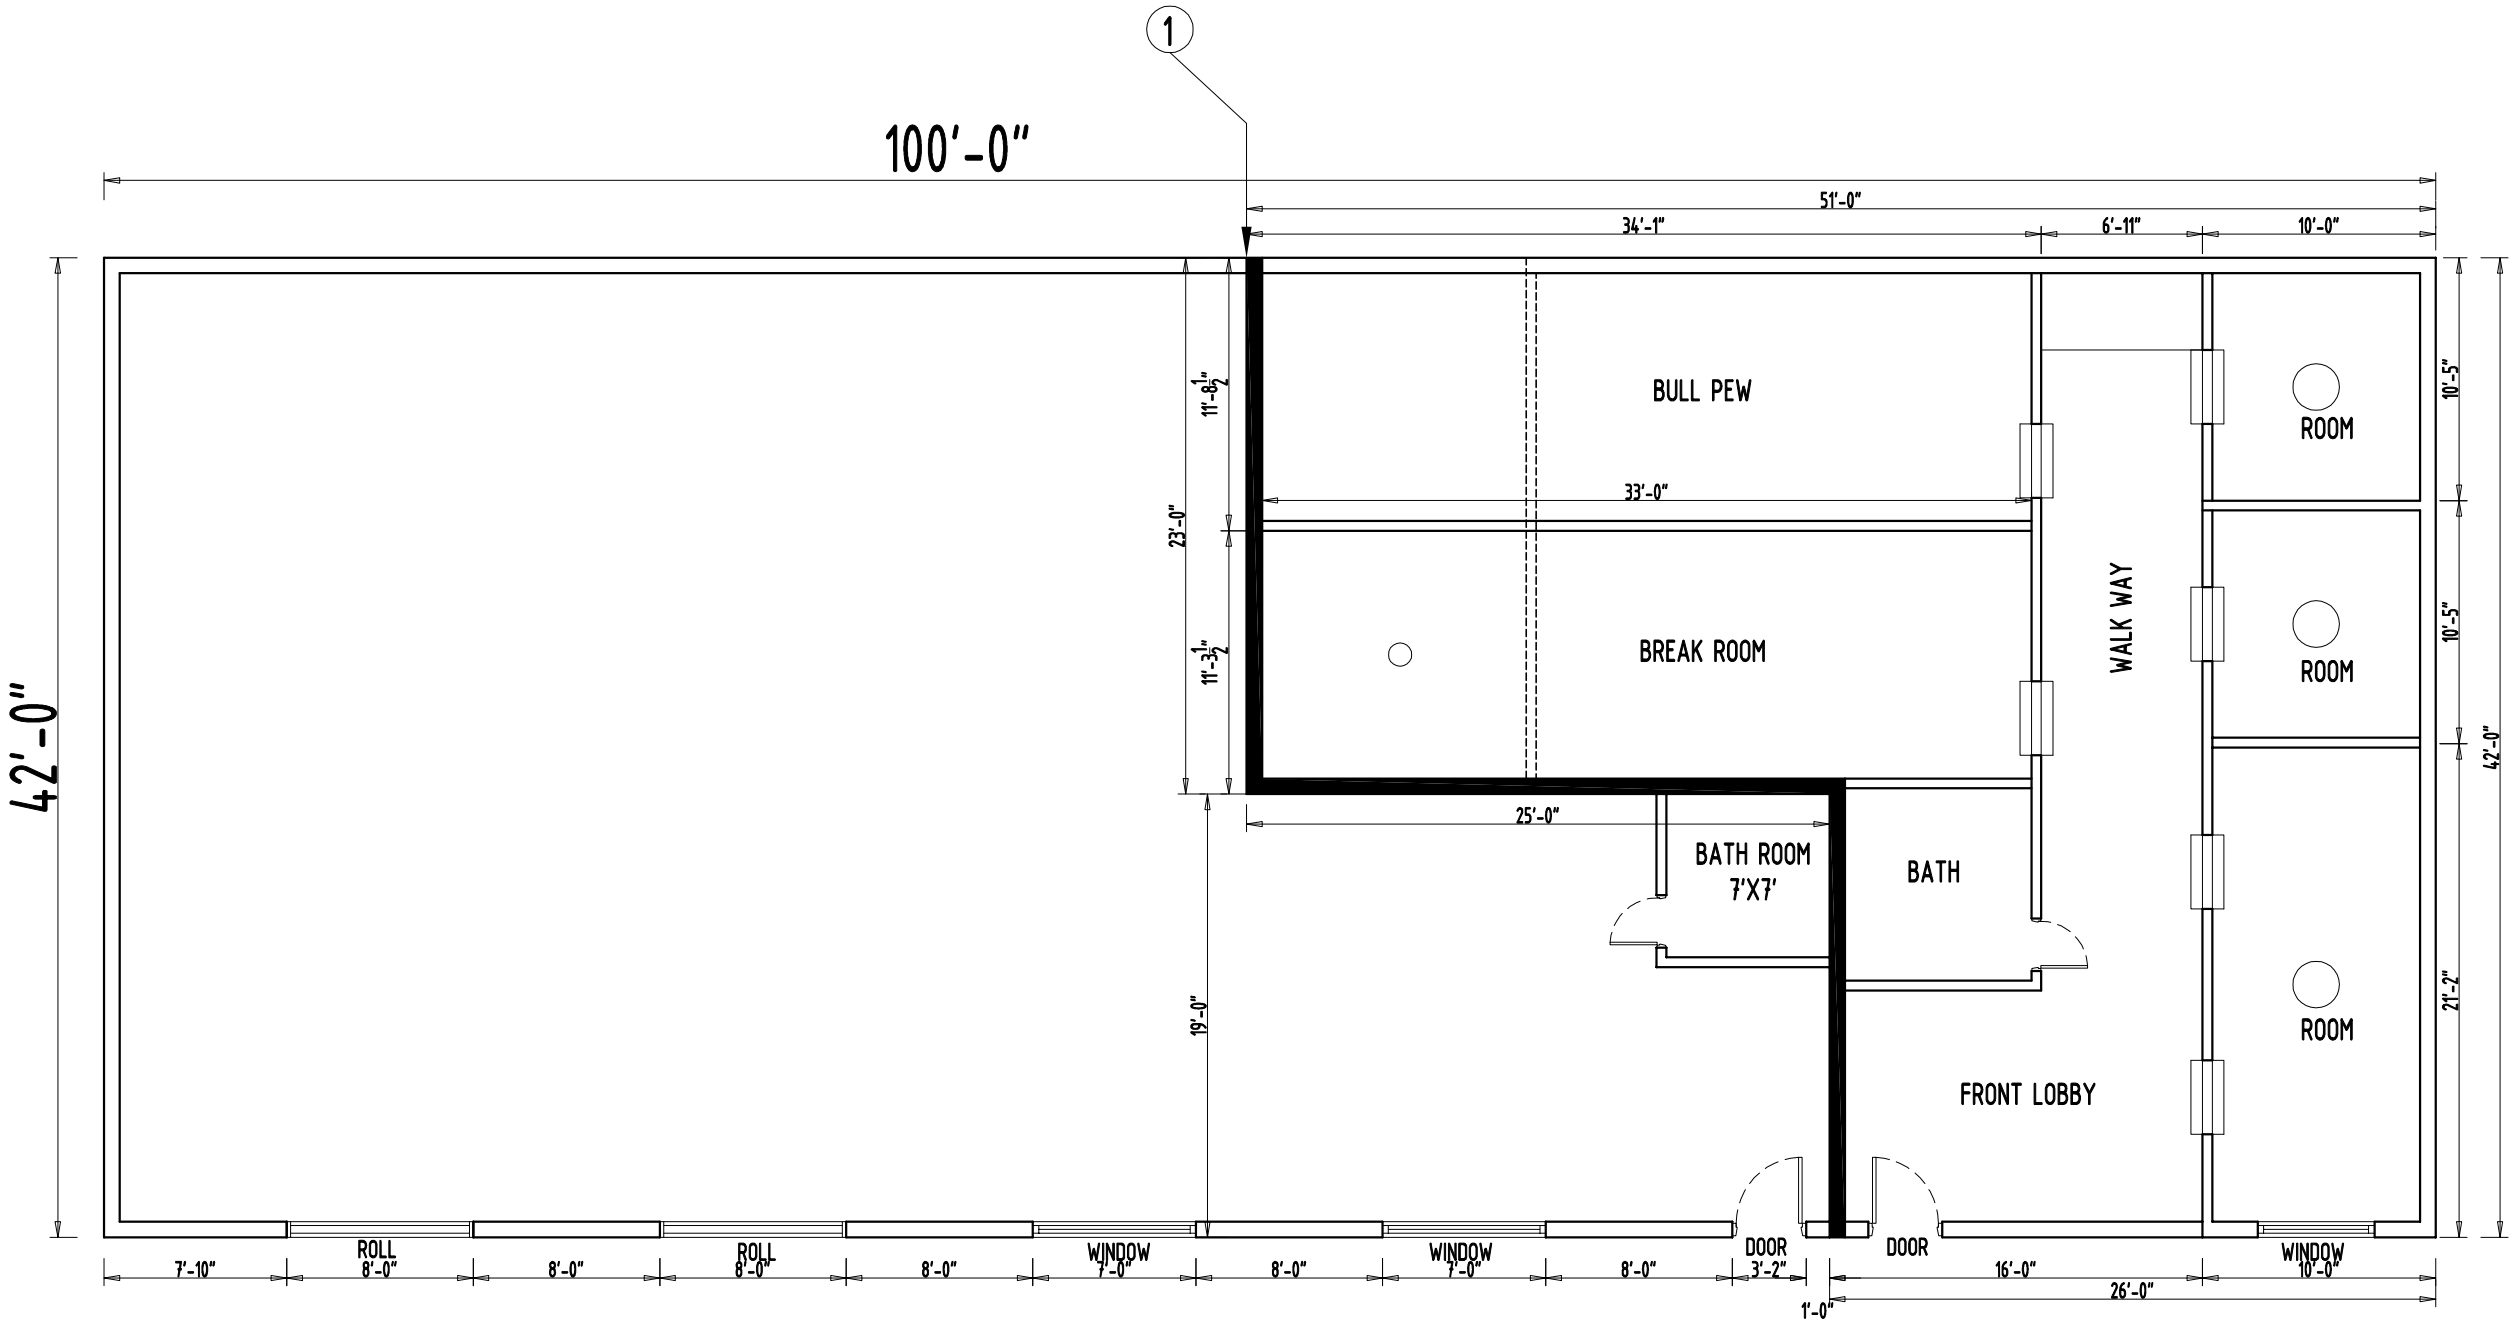

DATE	REVISIONS
COVERD AREA	

ARCHITECT:

HOME & ART
DESIGNS
Architect & Institute

CLIENT:

PROJECT:

DRAWING:

FLOOR PLAN

SCALE 1/8"=1'	DATE DECEMBER-2023
JOB NO. 23-0255	PRINTED DECEMBER-2023
TRUE NORTH / DRWN BY. / mobile#	DWG. NO. A-01