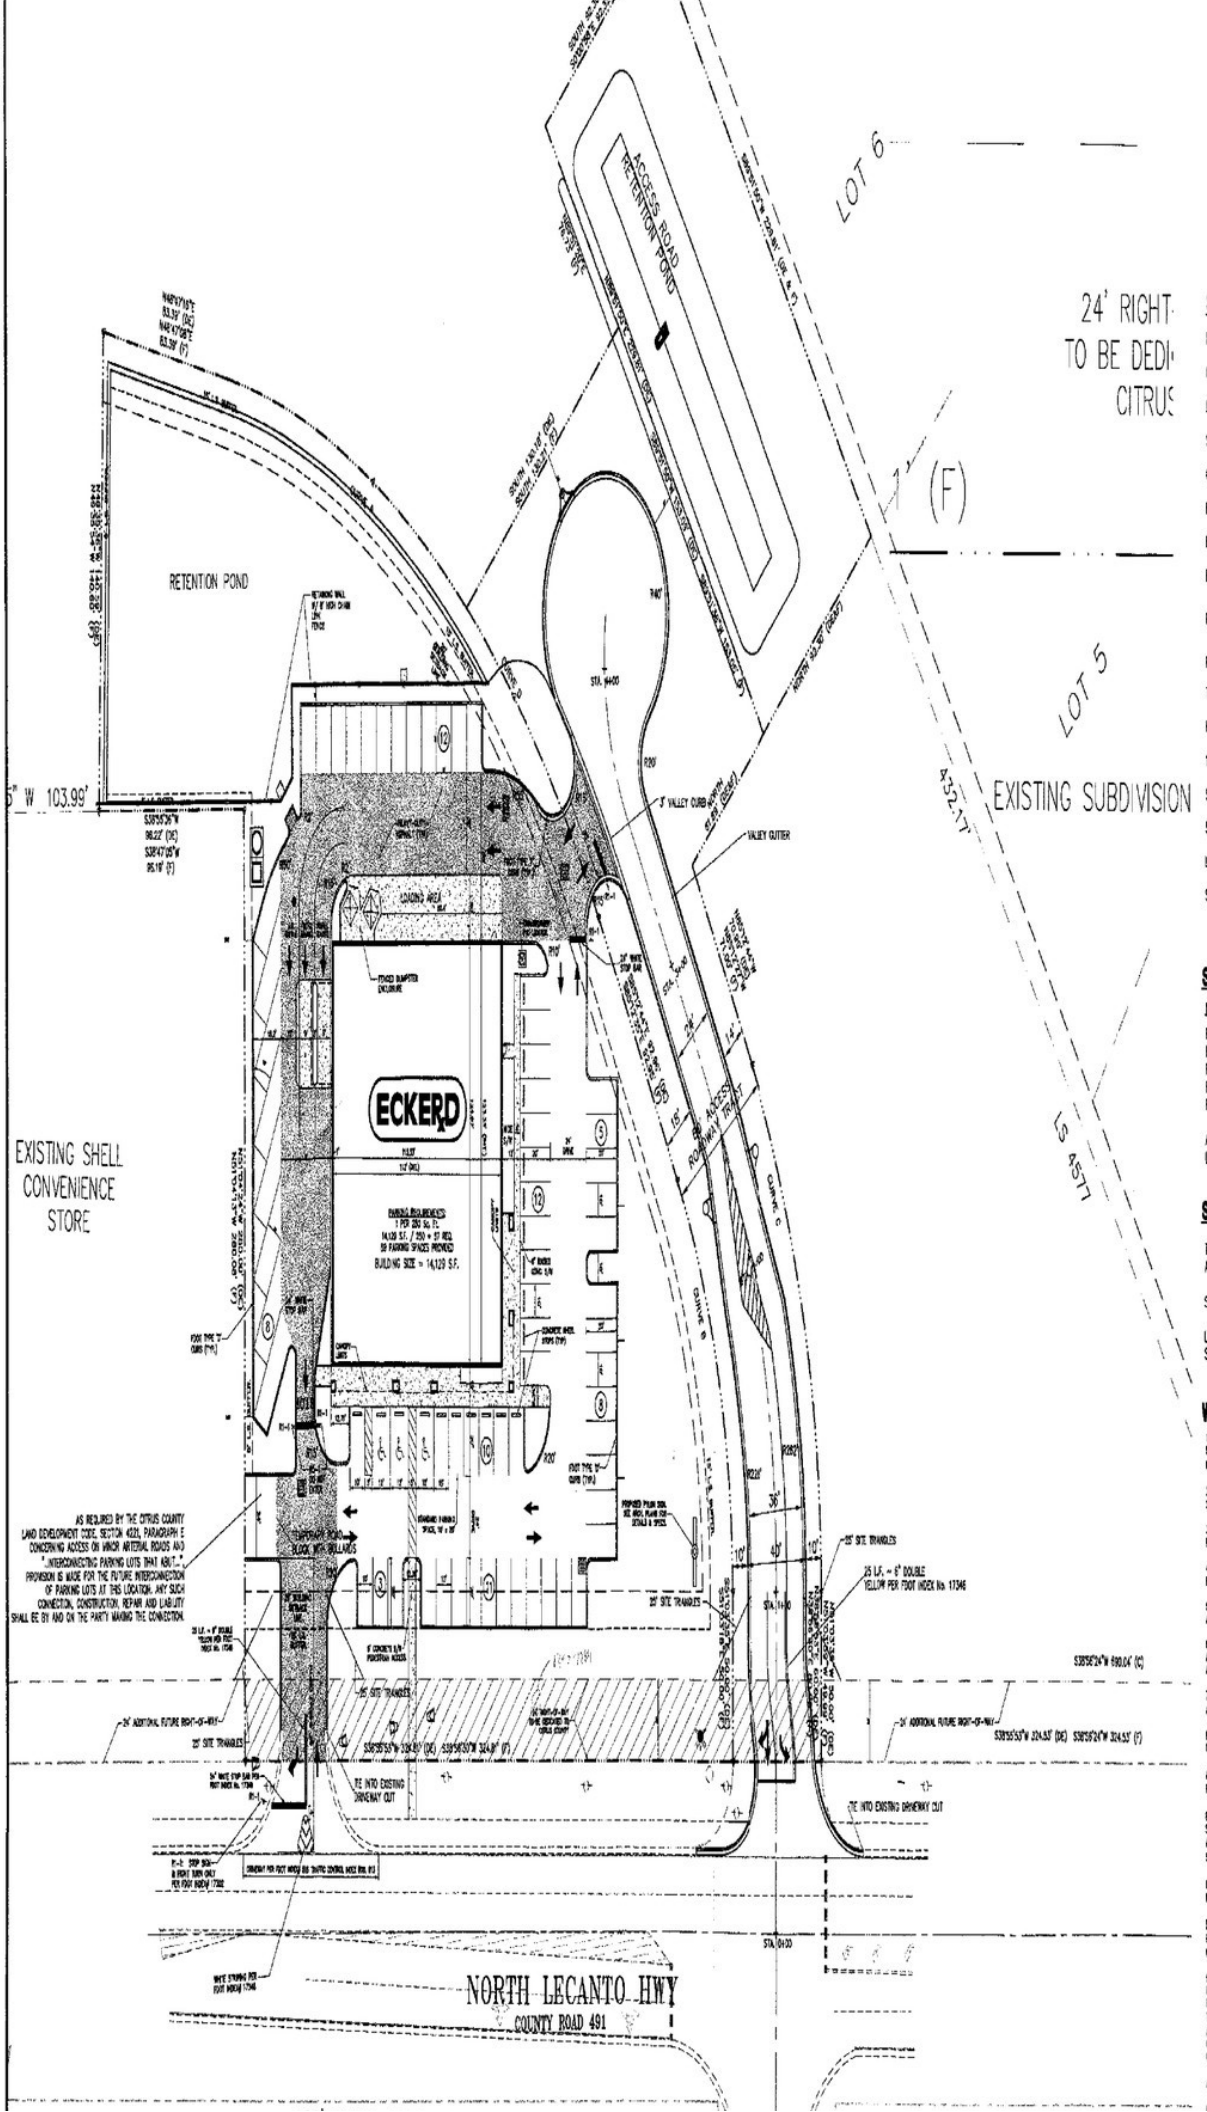

SITE LEGEND

HANDICAP PARKING	
PROPOSED DRAINAGE INLET	
PROPOSED CURB	
SITE BOUNDARY LINE	
CENTER LINE OF ROAD	
RIGHT-OF-WAY	
EXISTING EDGE OF PAVEMENT	
PROPOSED CONCRETE PAVEMENT	
PROPOSED R/W DEDICATION	
PROPOSED HEAVY DUTY PAVEMENT	
TYPICAL	TYP
HANDICAP	HC
10 PARKING SPACES	(10)
SIDEWALK	S/W
5' RADIUS	R5'
LINEAR FEET	LF
SQUARE FEET	SF

SIGN LEGEND

NO.	TEXT OR SYMBOL	SIZE
R1-1	STOP	30"x30"
R3-1	NO RIGHT TURN	24"x24"
R3-7	LEFT LANE MUST TURN LEFT	30"x30"
R5-1	DO NOT ENTER	30"x30"
R6-1	ONE WAY	36"x12"

ALL SIGNS SHALL CONFORM TO THE MANUAL ON UNIFORM TRAFFIC CONTROL DEVICES.

STRIPING NOTES

TYPICAL PARKING SPACE SHALL BE STRIPED WITH A 6" WHITE STRIPE.

SEE DETAILS FOR HANDICAP PARKING.

LOADING ZONE SHALL BE MARKED WITH 12" WHITE STRIPES AT 5' CENTERS ON A 45° ANGLE.

WORK WITH IN R.O.W.

1. ALL TRAFFIC STRIPES AND MARKINGS ARE TO BE LEAD-FREE, NON-SOLVENT BASED THERMOPLASTIC. THE PERMITTEE SHALL PROVIDE THE DEPARTMENT WITH MANUFACTURER'S CERTIFICATION PRIOR TO ISSUANCE OF "FINAL ACCEPTANCE".

2. REFLECTIVE PAVEMENT MARKERS SHALL MEET THE REQUIREMENTS OF FDOT SPECIFICATIONS AND SUPPLEMENTS.

3. ALL SIGNS WITHIN CITRUS COUNTY RIGHT-OF-WAY SHALL MEET THE REQUIREMENTS OF FDOT SPECIFICATIONS AND SUPPLEMENTS.

4. REFLECTIVE PAVEMENT MARKERS SHALL BE PLACED IN ACCORDANCE WITH FDOT STANDARD INDEX NO. 17356.

5. STRIPING WITHIN CITRUS COUNTY RIGHT-OF-WAY SHALL BE PLACED IN ACCORDANCE WITH FDOT STANDARD INDEX NO. 17346.

6. SIGNS WITHIN CITRUS COUNTY RIGHT-OF-WAY SHALL BE CONSTRUCTED IN ACCORDANCE WITH FDOT STANDARD INDEX NO. 11860 AND SHALL BE PLACED IN ACCORDANCE WITH FDOT STANDARD INDEX NO. 17302.

7. SIGNING AND STRIPING WITHIN CITRUS COUNTY RIGHT-OF-WAY SHALL BE IN ACCORDANCE WITH THE MANUAL ON UNIFORM TRAFFIC CONTROL DEVICES (MUTCD).

8. ALL WORK PERFORMED WITHIN THE CITRUS COUNTY RIGHT-OF-WAY SHALL CONFORM TO:

A) FLORIDA DEPARTMENT OF TRANSPORTATION STANDARD SPECIFICATIONS FOR ROAD AND BRIDGE CONSTRUCTION (LATEST EDITION), (dba: STANDARD SPECS).

B) FLORIDA DEPARTMENT OF TRANSPORTATION ROADWAY AND TRAFFIC DESIGN STANDARDS, CONSTRUCTION, MAINTENANCE AND UTILITY OPERATIONS FOR STREETS AND HIGHWAYS ON STATE MAINTAINED SYSTEMS, (LATEST EDITION), (dba: STANDARD INDEX). COMPLIANCE WITH ALL APPLICABLE INDICES IS REQUIRED.

C) FLORIDA DEPARTMENT OF TRANSPORTATION ROADWAY PLANS PREPARATION MANUAL, VOLUME 1, CHAPTER 2 & 25.

D) FLORIDA DEPARTMENT OF TRANSPORTATION FLEXIBLE PAVEMENT DESIGN MANUAL FOR NEW CONSTRUCTION AND PAVEMENT REHABILITATION (LATEST EDITION)

9. SIGNS AND BARRICADES TO BE ACCORDING TO F.D.O.T. MANUAL OF SAFE PRACTICES, REFERENCE F.D.O.T. INDICES 600 SHU 660 AND 17346 PER ROADWAY AND TRAFFIC DESIGN STANDARDS LATEST EDITION OR P.C. INDICES 100 THRU 118. A "MAINTENANCE OF TRAFFIC PLAN" MUST BE SUBMITTED TO AND APPROVED BY THE COUNTY/CITY TRAFFIC ENGINEERING PRIOR TO THE COMMENCEMENT OF CONSTRUCTION WHENEVER ONE OR MORE OF THE FOLLOWING CONDITIONS ARE MET:

A) STREET IS CLOSED TO NON-TRAFFIC FOR PERIODS EXCEEDING 15 MINUTES.

B) ONE PHYSICAL LANE SUBJECTS TO ONLY TRAFFIC MOVING

NO.	DATE	DESCRIPTION
1	10/29/03	REVISED ROADWAY NOTES
2	08/31/03	REVISED PER CITRUS COUNTY COMMENTS
3	07/30/03	REVISED PER CITRUS COUNTY COMMENTS
4	06/30/03	REVISED PER CITRUS COUNTY COMMENTS
5	05/21/03	REVISED PER CITRUS COUNTY COMMENTS

ISSUED FOR: ☐ PRELIMINARY ☐ PERMITTING ☐ FINAL ☐ CONSTRUCTION ☐ RECORD

SCALE: 1" = 30' | DRAWN: CAB | FILE: MORAN | PROJ. #: 019-039 | DATE: 03-15-03

THESE PLANS MAY NOT BE REPRODUCED, PUBLISHED OR USED IN ANY WAY WITHOUT THE PERMISSION OF AND THE COMMON LAW COPYRIGHT AND OTHER PROPERTY RIGHTS OF VHB ENGINEERING, INC. © COPYRIGHT 2003

RONALD B. MORANN, P.E. #46527
NOT VALID WITHOUT THE SIGNATURE AND ORIGINAL RAISED SEAL OF A FLORIDA LICENSED ENGINEER
CERTIFICATE OF AUTHORIZATION No. 6139

BOULDER VENTURE, LLC.

VHB ENGINEERING, INC.
Our company name stands for itself.
Civil Engineers Planners Traffic Engineers
Landscape Architects Environmental Engineers
3300 Cutler Road, Suite 100
Port Richey, Florida 34668
Tel: (727) 869-5500 Fax: (727) 784-6662
www.vhb.com

ECKERD @ LECANTO & TRUMAN
CITRUS COUNTY, FLORIDA

SITE PLAN