BAR IS ONE INCH ON OFFICIAL DRAWINGS. 0 1" IF NOT ONE INCH, ADJUST SCALE ACCORDINGLY.

DEPARTMENT COUNTS:

SURVEY
EXISTING CUBICLES
1 ADDITIONAL OFFICE IN SUPPORT SERVICES

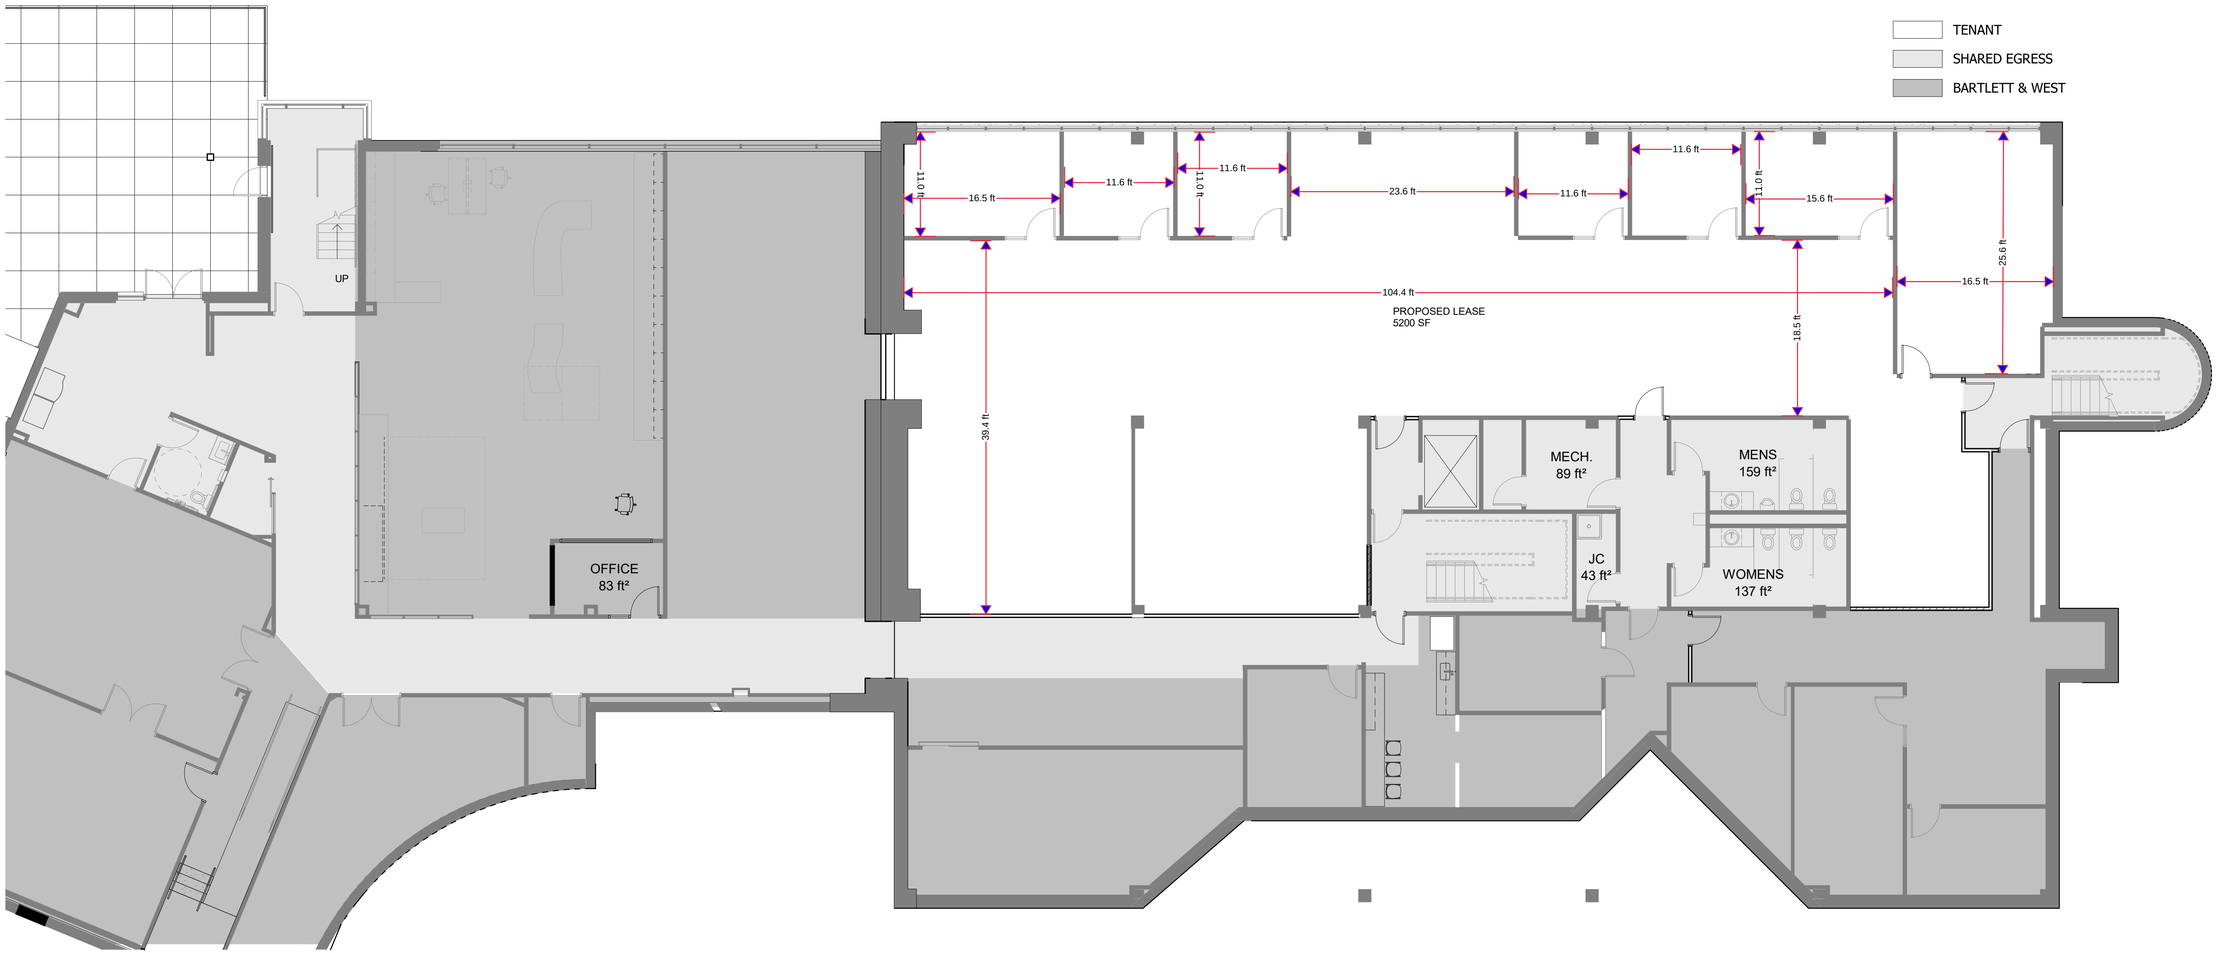

GROUND FLOOR - AREA 'C'
SCALE: 1/8" = 1'-0"

#	DATE	DESCRIPTION	BY

Bartlett&West
1200 SW EXECUTIVE DR. - TOPEKA, KS 66615
PHONE 785-272-2252 - FAX
www.bartlettwest.com

GROUND LEVEL PLAN RENOVATION

BARTLETT & WEST PHASE I ADDITION
1200 SOUTHWEST EXECUTIVE DRIVE TOPEKA, KANSAS 66615

PROGRESS SET

DESIGNED BY:	MES
DRAWN BY:	MES
APPROVED BY:	BAV
DESIGN PROJ:	IN14.001.00B
CONST PROJ:	---
SCALE:	AS NOTED
DATE:	JULY 2024
DRAWING NO:	A103

ALL RIGHTS RESERVED. ALL BARTLETT & WEST PLANS, SPECIFICATIONS AND DRAWINGS ARE PROTECTED UNDER COPYRIGHT LAW, AND NO PART MAY BE COPIED, REPRODUCED, DISPLAYED PUBLICLY, USED TO CREATE DERIVATIVES, DISTRIBUTED, STORED IN A RETRIEVAL SYSTEM OR TRANSMITTED IN ANY FORM BY ANY MEANS WITHOUT PRIOR WRITTEN PERMISSION OF BARTLETT & WEST.

Drawing Location: W:\2ufFC4B_B_ENGINEERING STAFF\Vadrive - Arch\Office Remodel\Current Office Rent Files\Bartlett_&_West_073424 v24.rvt