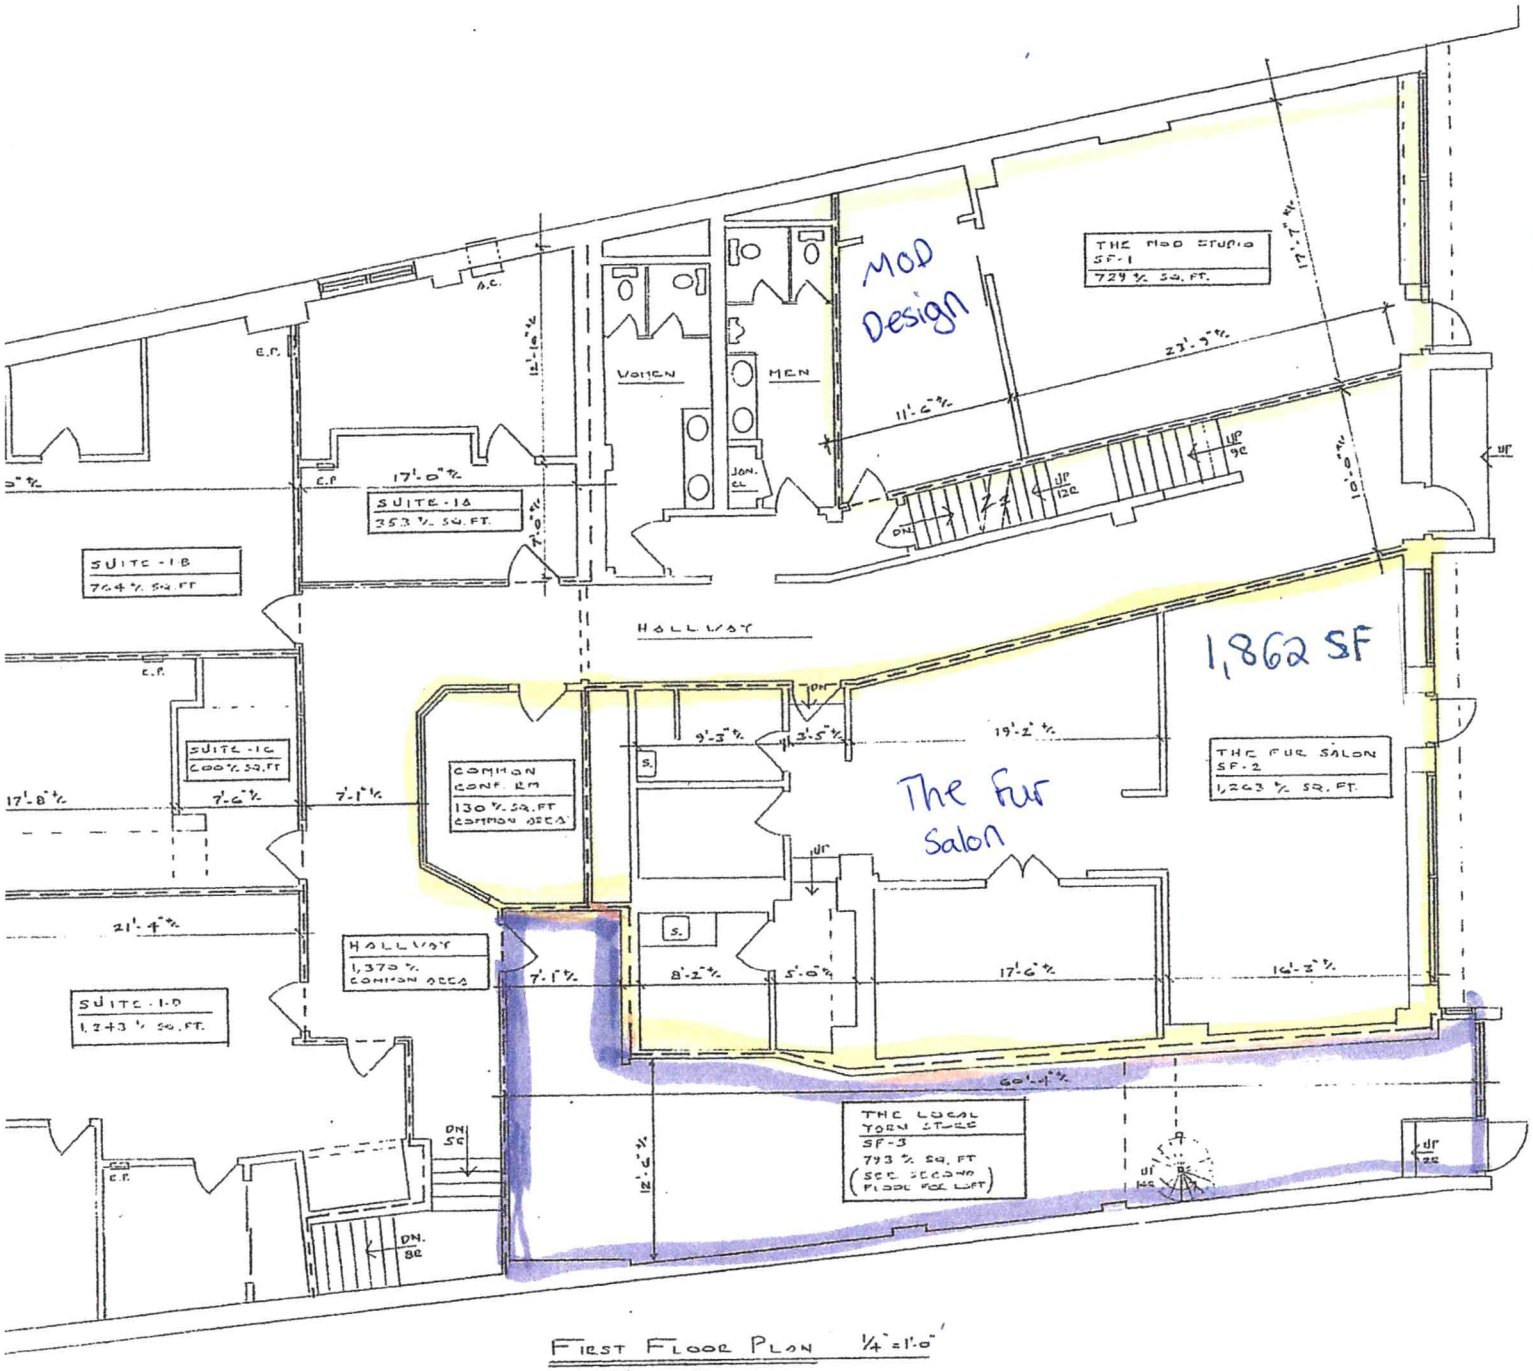

FIRST FLOOR PLAN 1/4" = 1'-0"

7,245 ± SQ. FT.

THIS DESIGN IS PROTECTED BY A COPYRIGHT ANY USE OR REPRODUCTION OF THIS MATERIAL MUST BE WITH THE EXPRESSED WRITTEN CONSENT OF GSM ARCHITECTS LLC.

SHEET TITLE

FIRST FLOOR PLAN

Drawing Revisions

No.	Date	Description

Architect:

Architecture Services

(NJ) License #13713

SCOTT MONRO ARCHITECT
170 Kinnelon Road, Suite 21
Kinnelon, New Jersey 07405
588 Main Street, Suite 201
Boonton, New Jersey 07005
(973)794-6558
Email: smonro@gsmarchitects.com

Project Name & Address:

EXISTING CONDITIONS:
15 VILLAGE PLAZA
SOUTH ORANGE, N.J.

Project Number:	Sheet Number:
Date: SEPT. 2011	EX-2 of 3
Drawn By: K.W.	
Scale: AS NOTED	