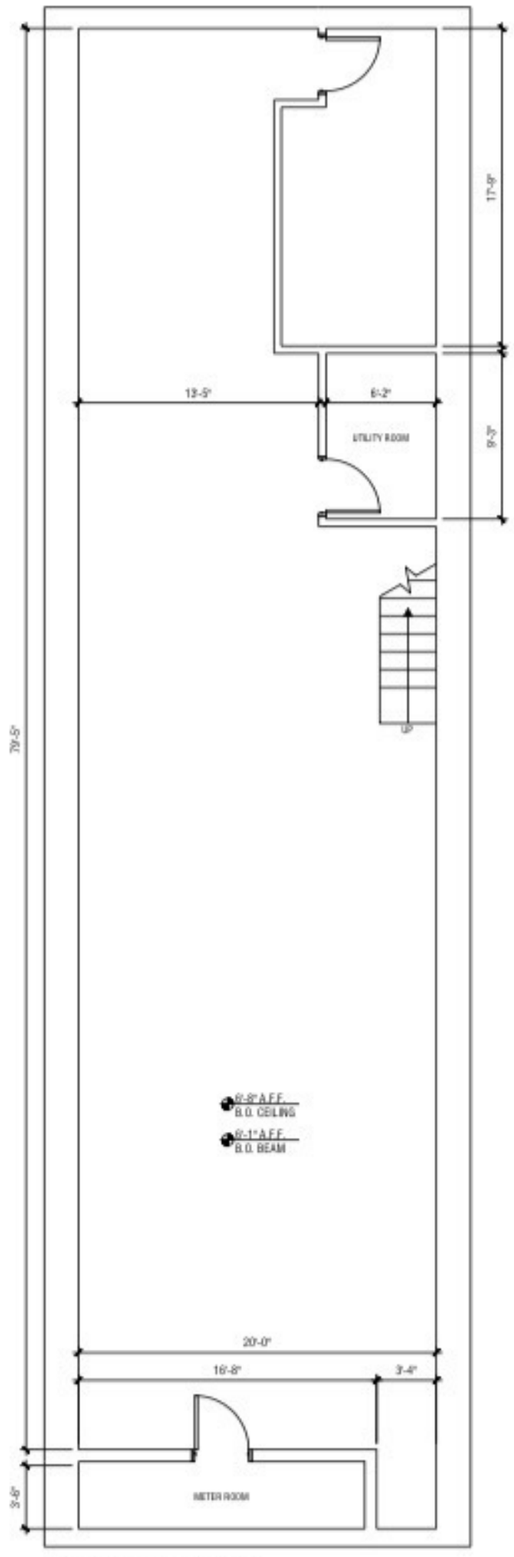

1 CELLAR EXISTING PLAN
SCALE: 1/4" = 1'-0"

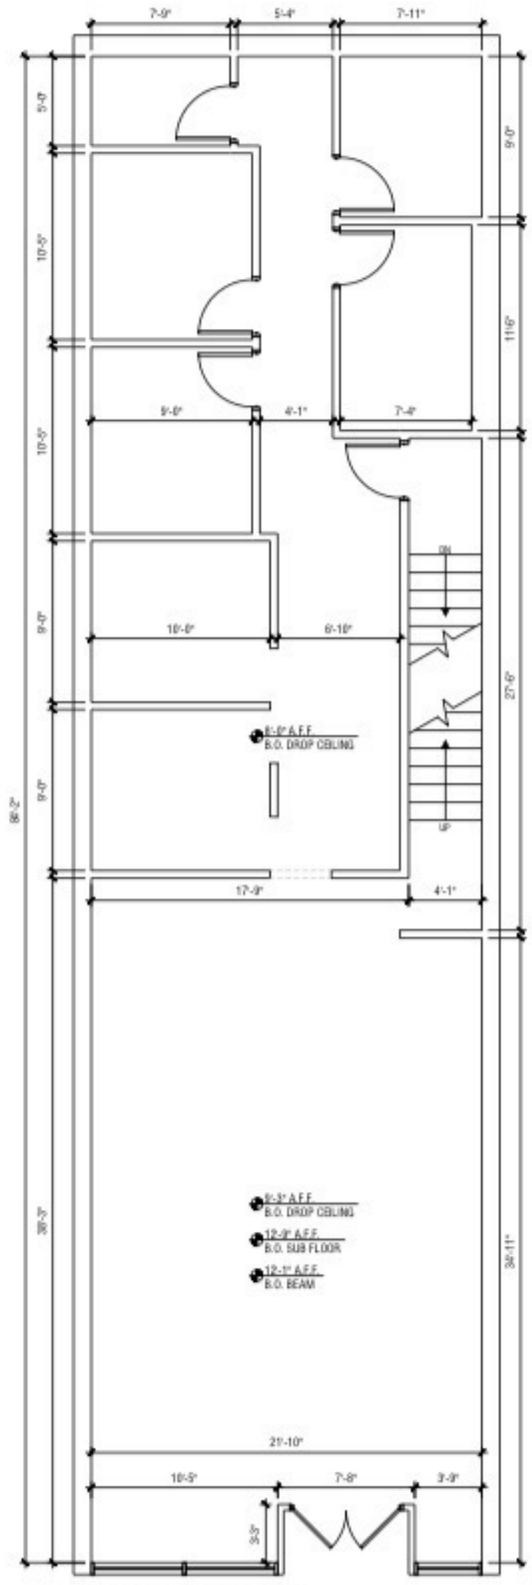

2 1ST FLOOR EXISTING PLAN
SCALE: 1/4" = 1'-0"

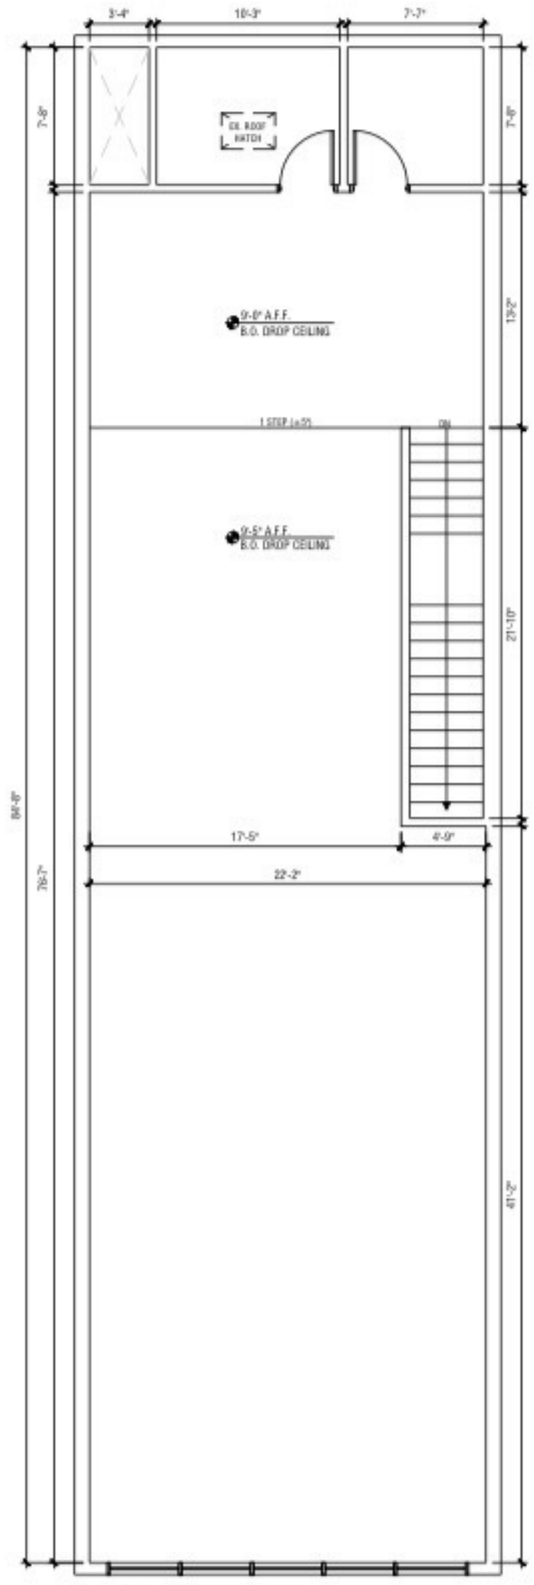

3 2ND FLOOR EXISTING PLAN
SCALE: 1/4" = 1'-0"

HT+A HTASSOCIATES

FLUSHING

EVAN

30-76 STEINWAY ST.
QUEENS, NY 11103

EXISTING PLAN

SD-1

FOR REVIEW ONLY
NOT FOR CONSTRUCTION