SPRINGTIME LANDSCAPE & IRRIGATION.INC
4/30/2018

DEERHOUND BUILDING

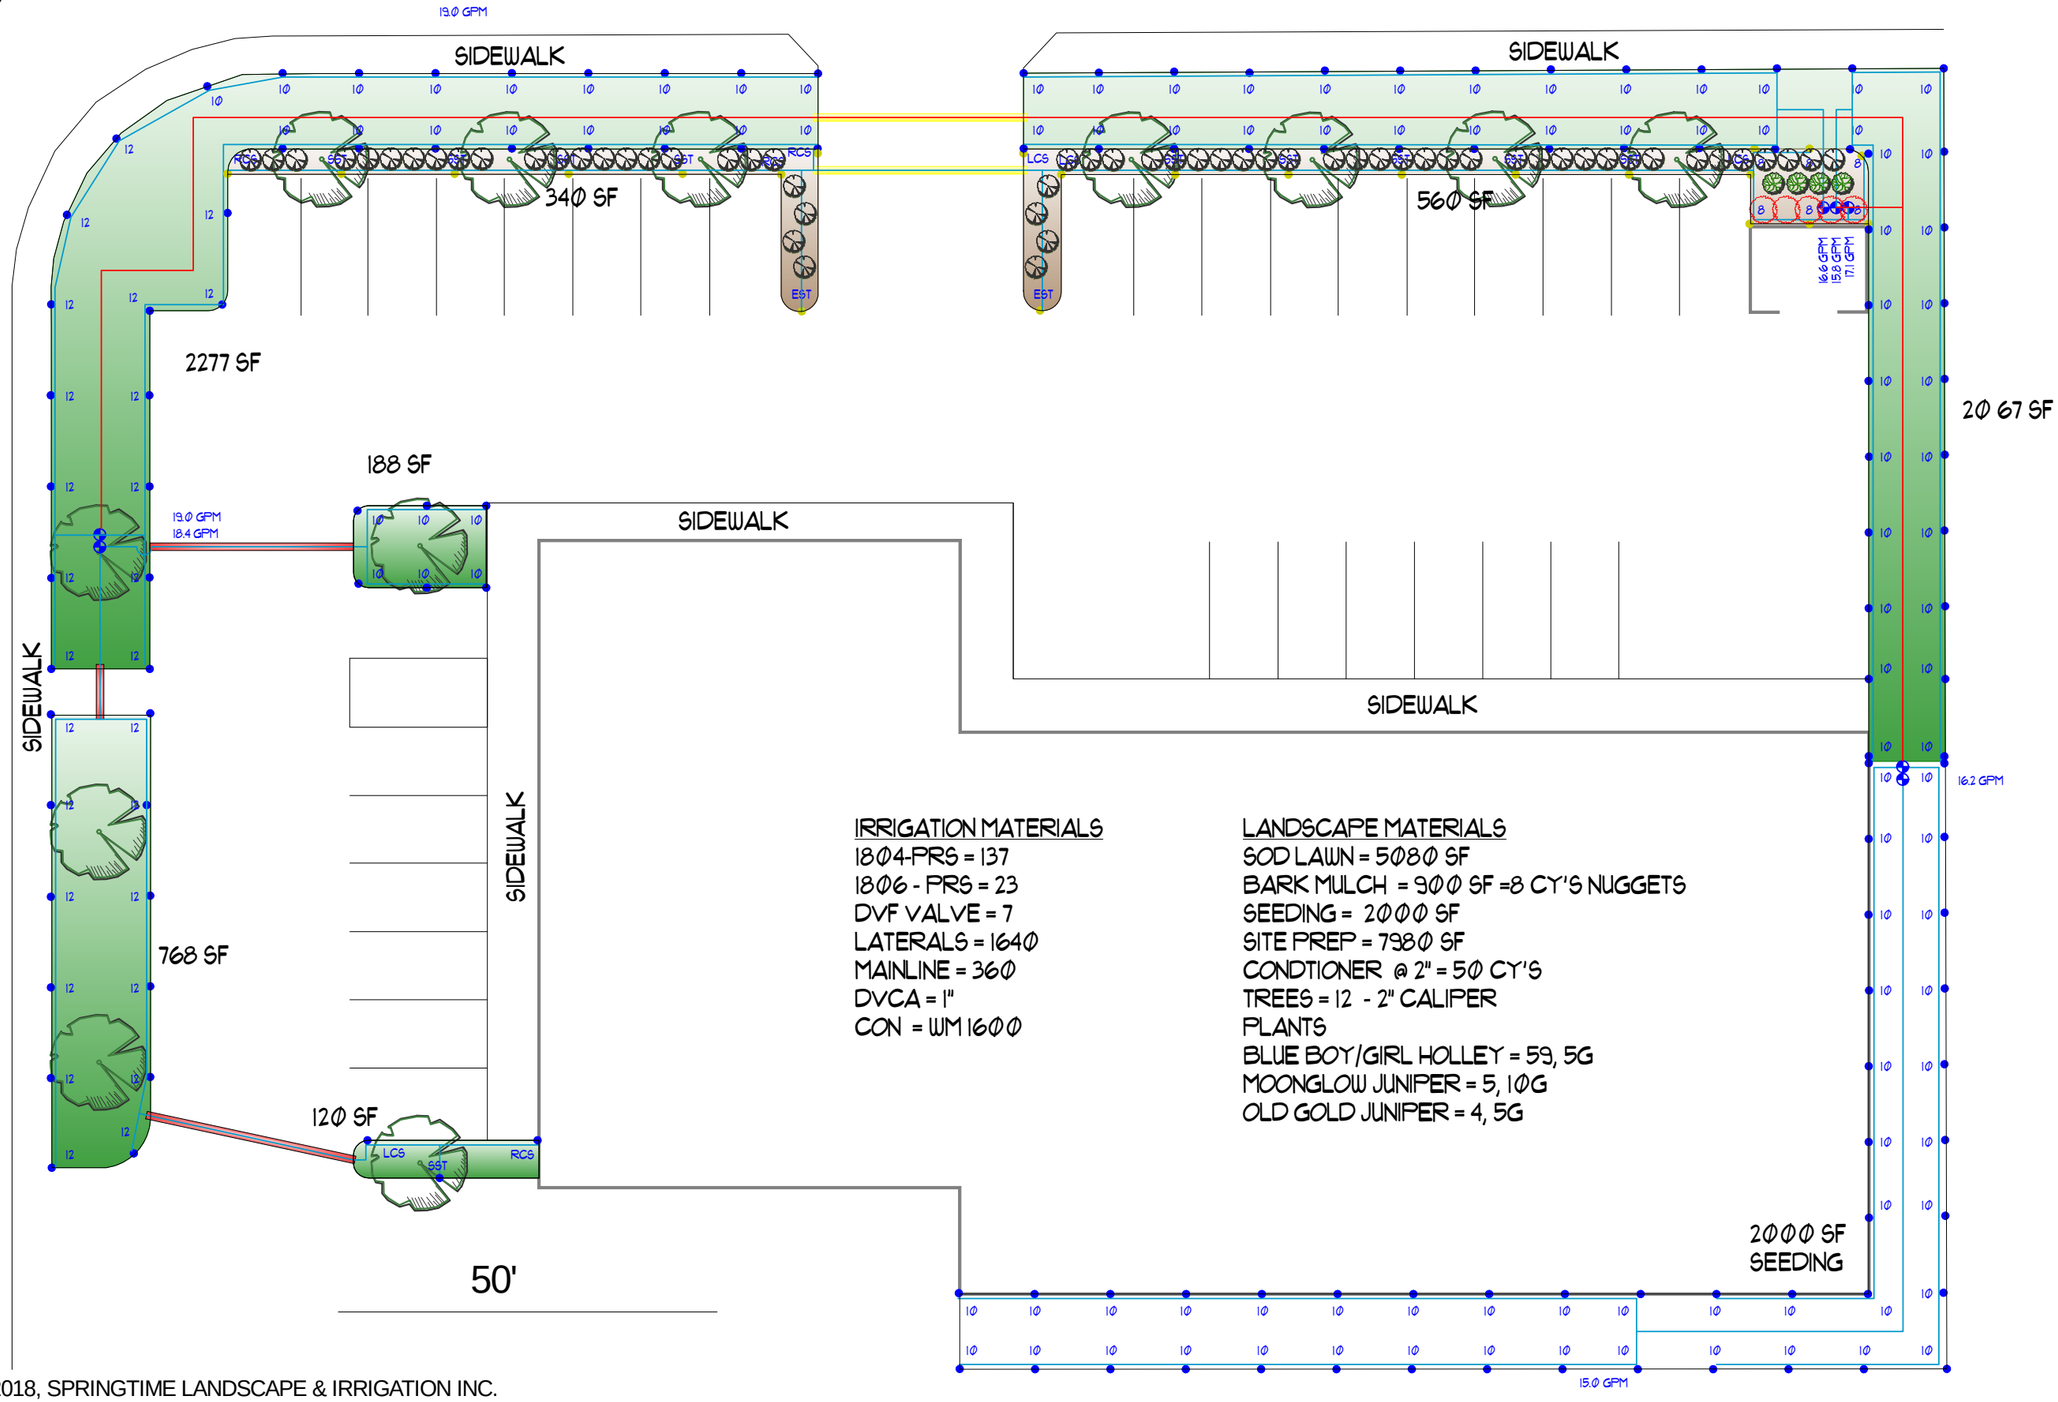

IRRIGATION MATERIALS
1804-PRS = 137
1806 - PRS = 23
DVF VALVE = 7
LATERALS = 1640
MAINLINE = 360
DVCA = 1"
CON = WM 1600

LANDSCAPE MATERIALS
SOD LAWN = 5080 SF
BARK MULCH = 900 SF =8 CY'S NUGGETS
SEEDING = 2000 SF
SITE PREP = 7980 SF
CONDTIONER @ 2" = 50 CY'S
TREES = 12 - 2" CALIPER
PLANTS
BLUE BOY/GIRL HOLLEY = 59, 5G
MOONGLOW JUNIPER = 5, 10G
OLD GOLD JUNIPER = 4, 5G

COPYRIGHT 2018, SPRINGTIME LANDSCAPE & IRRIGATION INC.
ALL RIGHT RESERVED. NO REPRODUCTION PERMITTED WITHOUT PERMISSION.
NOT FOR PUBLIC BIDDING OR CONSTRUCTION BY OTHERS.