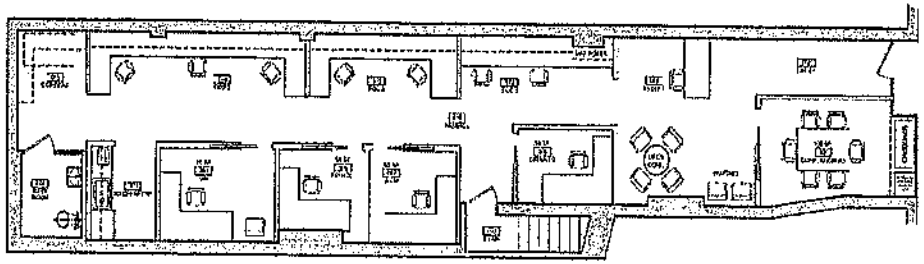

FIRST FLOOR PLAN

SCALE: 1/4" = 1'-0" 01

ACE THEATRICAL

ACE-BROOKLYN, LLC

MARTINEZ+JOHNSON ARCHITECTURE

SETH ASSOCIATES

WALSH DALEY BUILDING & CODE INC CONSULTANT

NOT INTENDED FOR CONSTRUCTION

DATE:	DESCRIPTION:
REV. 2	Initial Filing

SHEET TITLE:

FIRST FLOOR PLAN

A-101.00

Initials: Landlord ___ Tenant ___

SG