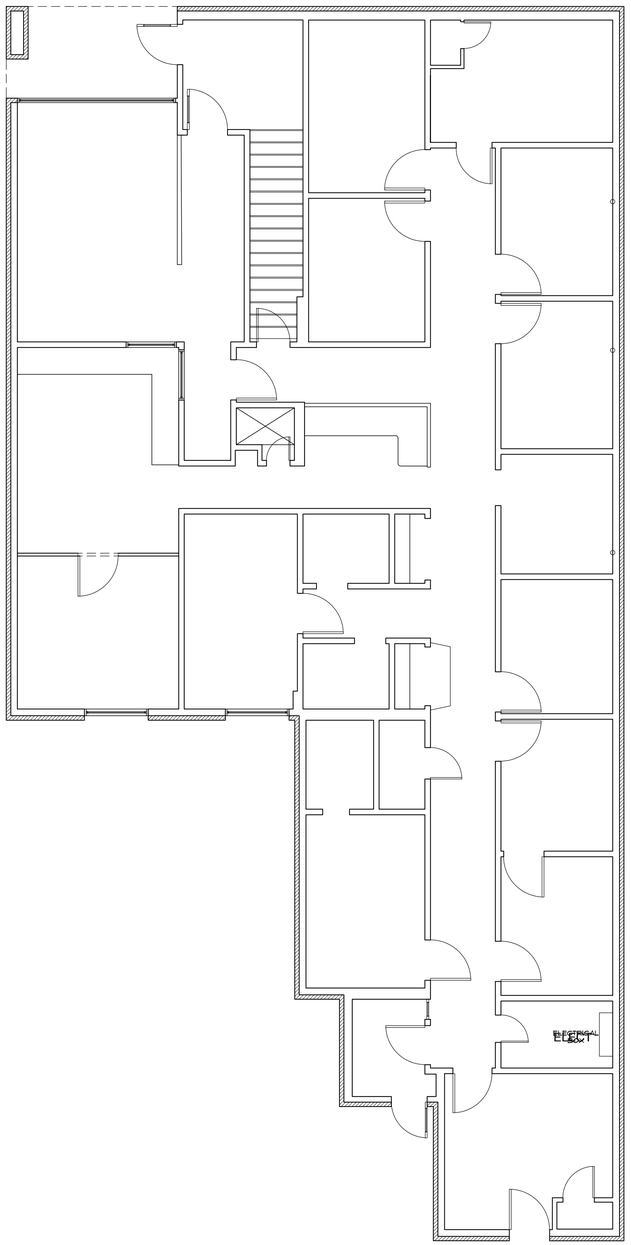

1 / A1 EXISTING FIRST FLOOR PLAN
SCALE: 3/16"=1'-0"

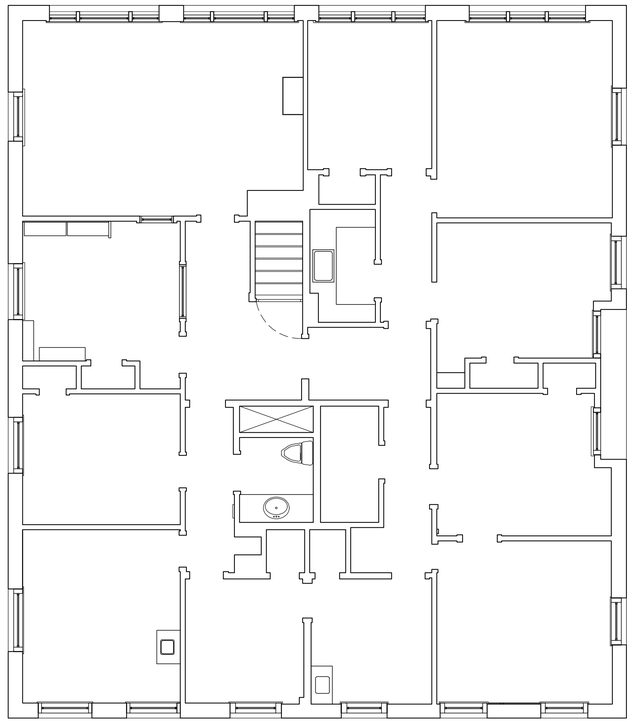

1 / A1 EXISTING SECOND FLOOR PLAN
SCALE: 3/16"=1'-0"

TRUE NORTH

ZAMPOLIN & ASSOCIATES
ARCHITECTS

187 FAIRVIEW AVENUE
WESTWOOD, NJ 07675

T 201 358 1166
F 201 358 1175

ROBERT E. ZAMPOLIN, A.I.A.
ARCHITECT

NJ	21185	NH	2567
CA	C 25424	NY	023770
CT	8731	OH	10367
DE	SS-0005980	PA	RA-013961-B
FL	AR-92829	SD	8553
IL	001-013591	VA	13327
MA	9115	VT	2439
MD	10033	WY	C-1733

© ALL RIGHTS RESERVED

THIS DRAWING, THE DESIGN INDICATED, THE FORMAT AND ARRANGEMENTS ARE THE PROPERTY OF ZAMPOLIN AND ASSOCIATES. ANY USE OR REUSE OF ORIGINAL OR ALTERED DESIGN MATERIALS BY THE CLIENT, AGENTS OF THE CLIENT OR OTHER PARTIES WITHOUT THE REVIEW AND WRITTEN APPROVAL OF THE DESIGN PROFESSIONAL SHALL BE AT THE SOLE RISK OF THE OTHERS. FURTHERMORE THE CLIENT AGREES TO DEFEND, INDEMNIFY AND HOLD THE DESIGN PROFESSIONAL HARMLESS FROM ALL CLAIMS, INJURIES, DAMAGES, LOSSES, EXPENSES, AND ATTORNEY FEES ARISING OUT OF MODIFICATION OR REUSE OF THESE MATERIALS.

THE GENERAL CONTRACTOR AND / OR ALL SUB-CONTRACTORS WORKING FROM THESE PLANS AND SPECIFICATIONS ARE NOT TO SCALE SUCH INFORMATION BUT TO CONTACT THE ARCHITECT OR HIS REPRESENTATIVE REGARDING MEASUREMENTS. IF SUCH MEASUREMENTS DO NOT APPEAR TO BE CORRECT, ADD UP PROPERLY OR SCALE CORRECTLY TO THE INDICATED SIZE.

REVISIONS

DATE	REV. BY	REV. #	REVISIONS / SUBMISSION

PROJECT:

200
OLD CLOSTER
DOCK RD.

CLOSTER NJ

DRAWN BY:		M.E.Z.
REVIEWED BY:		R.E.Z.
PROJECT NUMBER:		17-018
SCHEMATIC SET	DATE:	6-29-2017
PROGRESS SET	DATE:	
BID SET	DATE:	
PERMIT SET	DATE:	
RECORD SET	DATE:	

FIRST AND SECOND
FIRST AND SECOND FLOOR PLAN
FLOOR PLAN

DRAWING NO.

A2