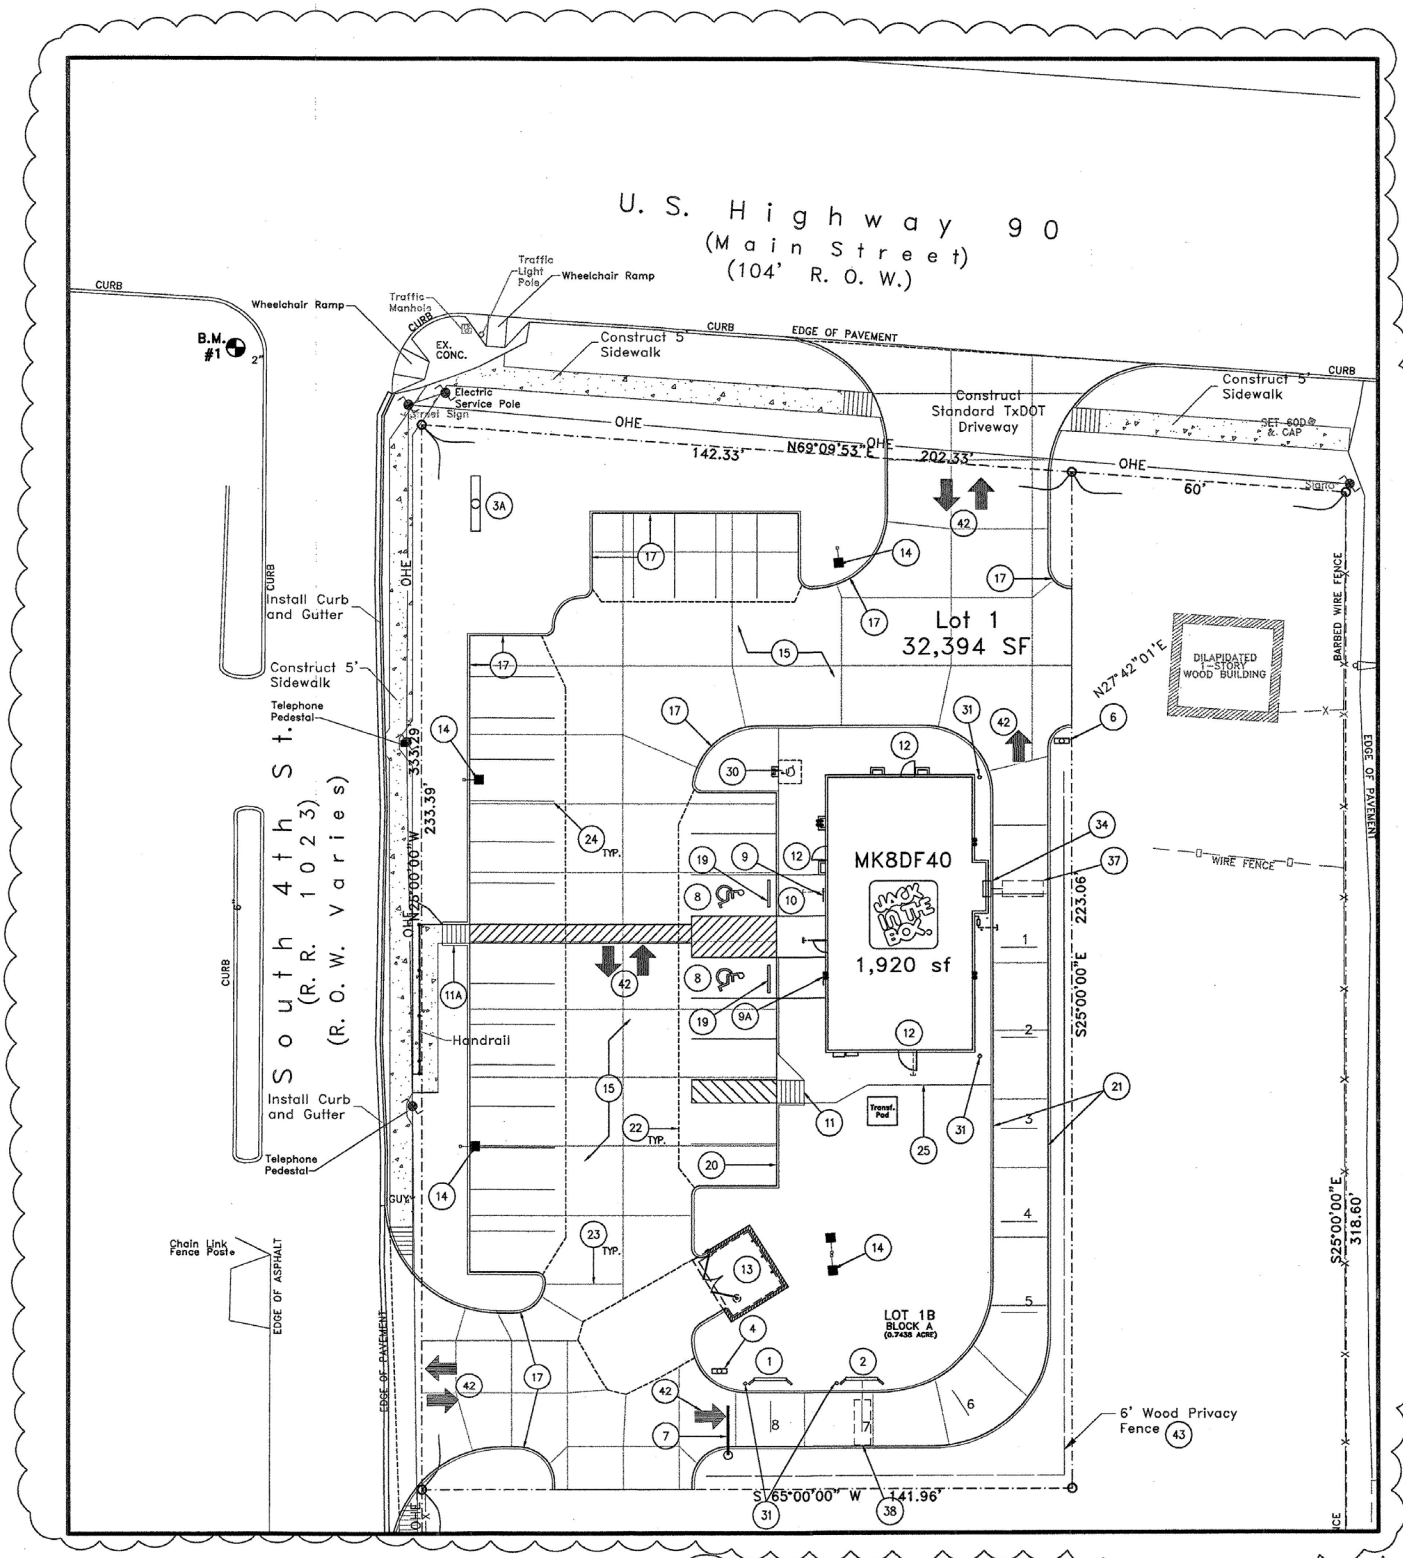

SITE PLAN

SCALE: 1" = 16'

NORTH