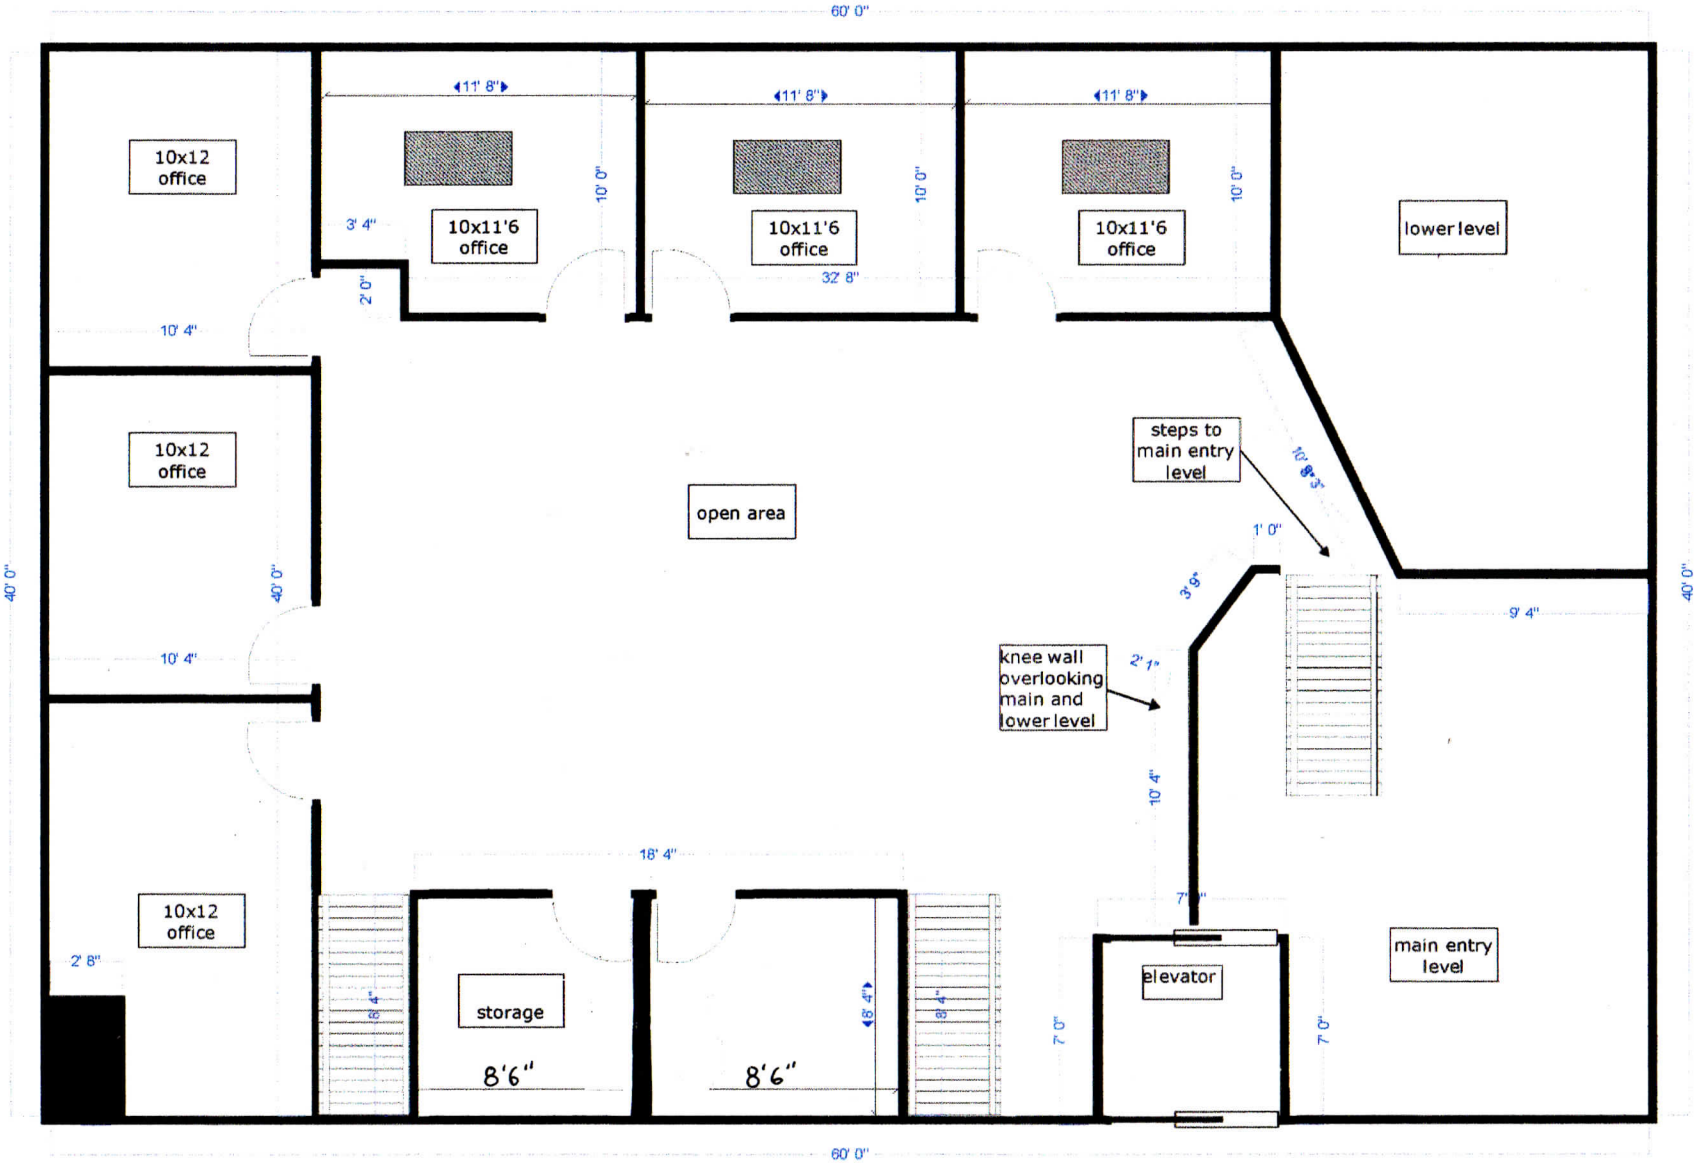


plywood cap & grid ceiling

Drawn By: Construction restoration Services
Suite 1 2nd floor

Measurements may not be exact, They are only used as a reference, Not per build plans