THESE DOCUMENTS MAY NOT BE REPRODUCED IN WHOLE OR PART, WITHOUT EXPRESS WRITTEN APPROVAL. ALL RIGHTS RESERVED.

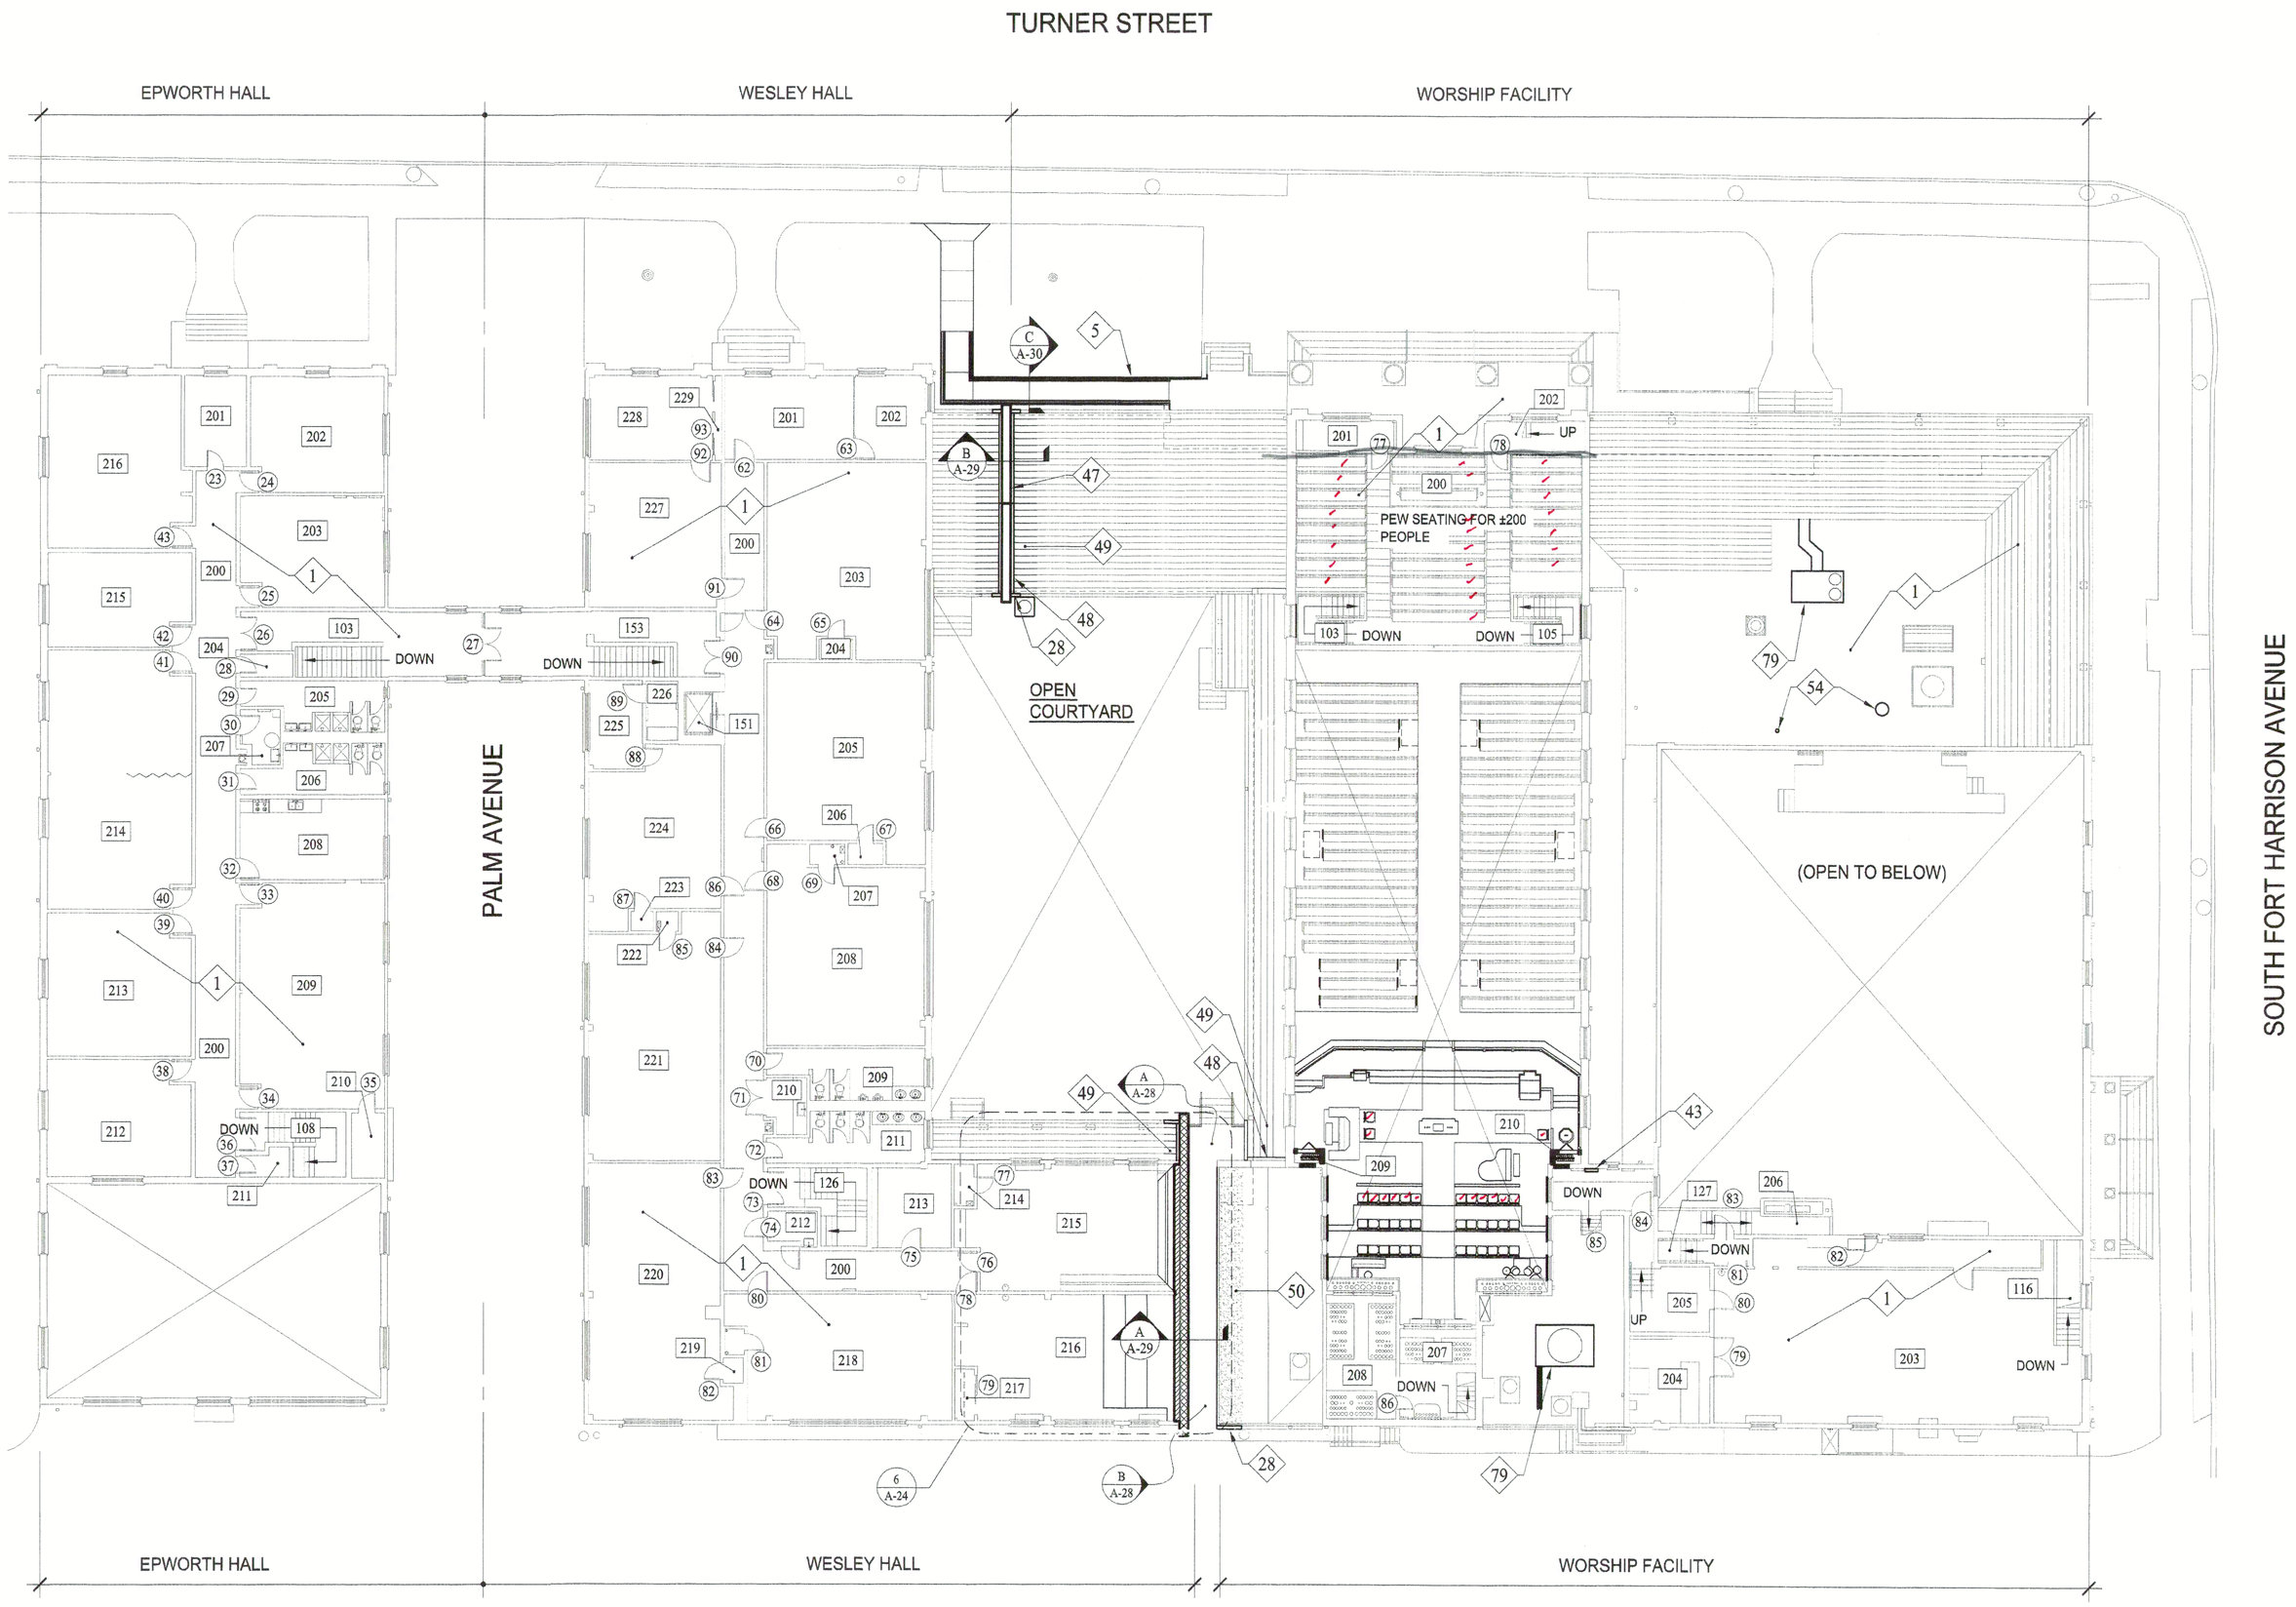

REMODELED UPPER LEVEL PLAN

NORTH

SCALE: APROXIMATELY 1/16"=1'-0"

A REMODELING TO
FIRST UNITED METHODIST
CHURCH CLEARWATER

411 TURNER STREET
CLEARWATER, FLORIDA 33756-5328
THE REV. SHARON PATCH, SENIOR MINISTER

CHARLES F. C. JORDAN
LIC NO AR 0011998

Hyde Park Architects
1509 WEST SWANN AVENUE
SUITE 270
TAMPA FLORIDA 33606-2557
813 - 2 1 - 6909
FAX 813 - 2 0 - 1668
HPACHAS@AOL.COM
LIC NO AA 0000096

REMODELED UPPER LEVEL PLAN

REVISED	
DRAWN BY	GARY
CHECKED BY	CHAS
DATE	10/15/06
SCALE	±1/16"=1'-0"
FILE	013006.CD
SHEET	A-20/38