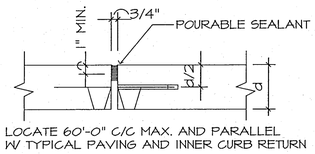

LOCATE 60'-0" C/C MAX. AND PARALLEL W/ TYPICAL PAVING AND INNER CURB RETURN

06 CONTROL JOINT
1 1/2" = 1'-0"

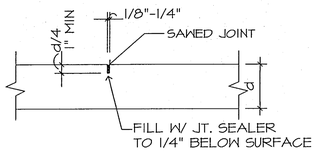

05 SAW CUT JOINT
1 1/2" = 1'-0"

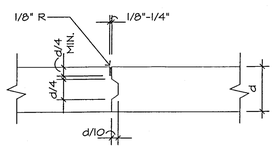

LOCATE 60'-0" C/C MAX. AND PARALLEL W/ TYPICAL PAVING AND INNER CURB RETURN

04 CONSTRUCTION JT.
1 1/2" = 1'-0"

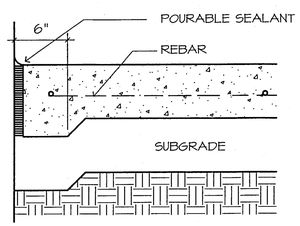

03 SEALANT JOINT
1 1/2" = 1'-0"

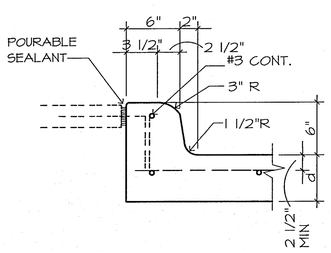

02 INTEGRAL CURB DTL.
1 1/2" = 1'-0"

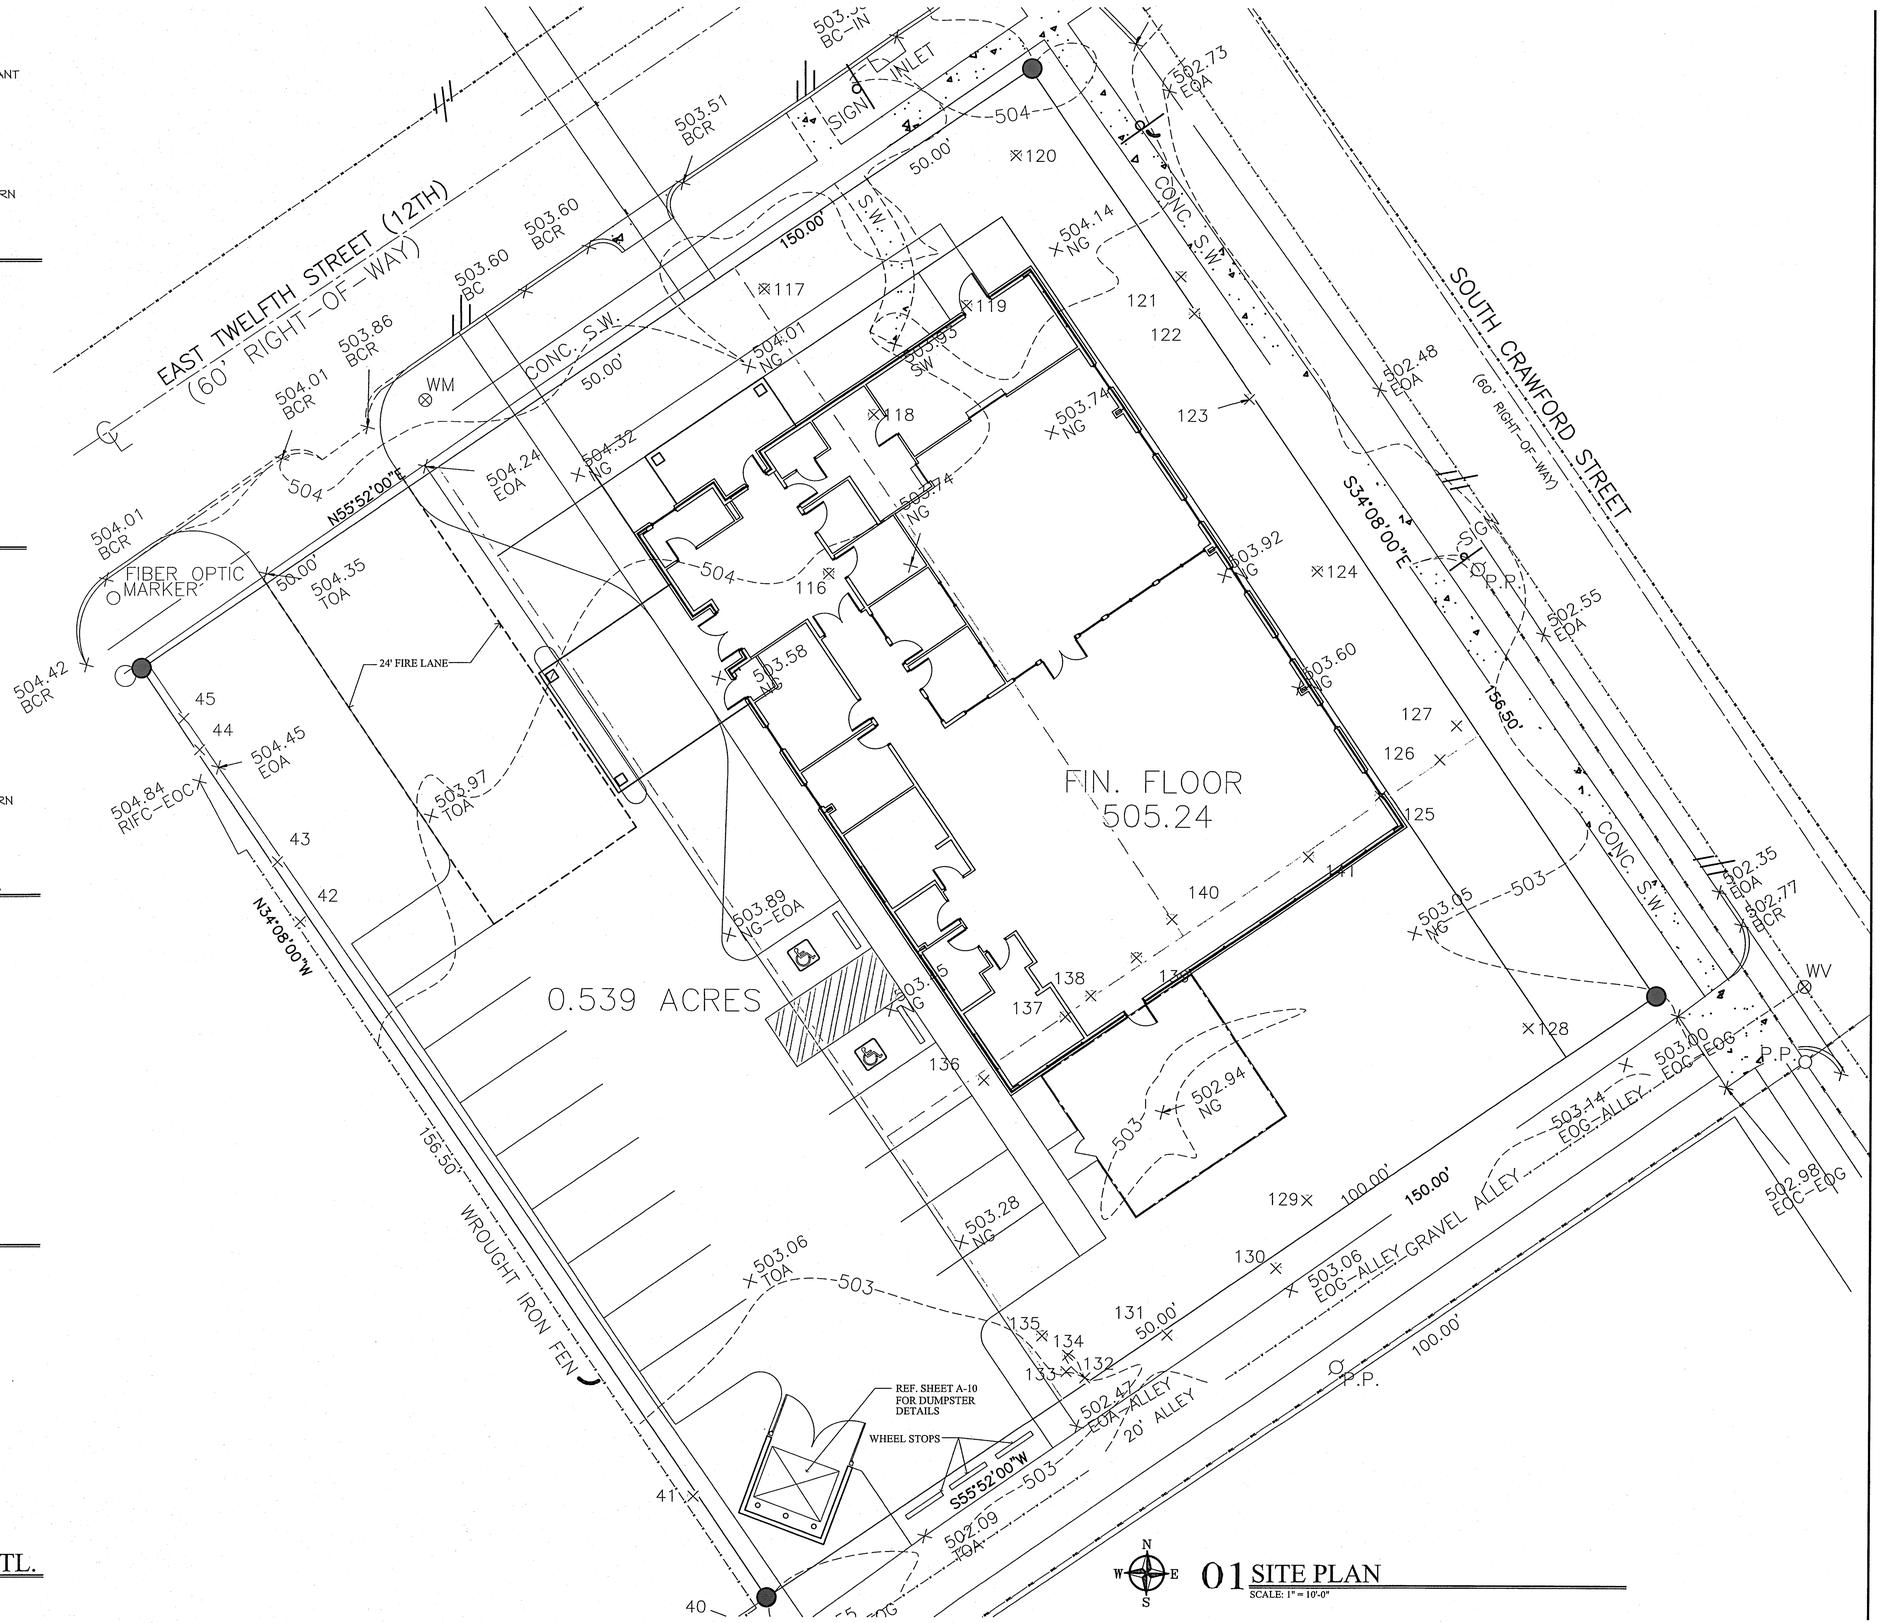

01 SITE PLAN
SCALE: 1" = 10'-0"

REVISIONS

LAMBDIN ARCHITECTS
8000 Camino Drive
N. RICHLAND HILLS, TEXAS 76180
817.691.6621
wlambdin@sbcglobal.net
www.lambdinarchitects.com

ADULT DAY CARE
AMERICAN RELIGIOUS TOWN HALL MEETING INC.
E. 12th St. and S. CRAWFORD ST.
DALLAS, TEXAS 75203

REGISTERED ARCHITECT WAYNE R. LAMBDIN STATE OF TEXAS
3/10/2010

MARCH 10, 2010

A-1