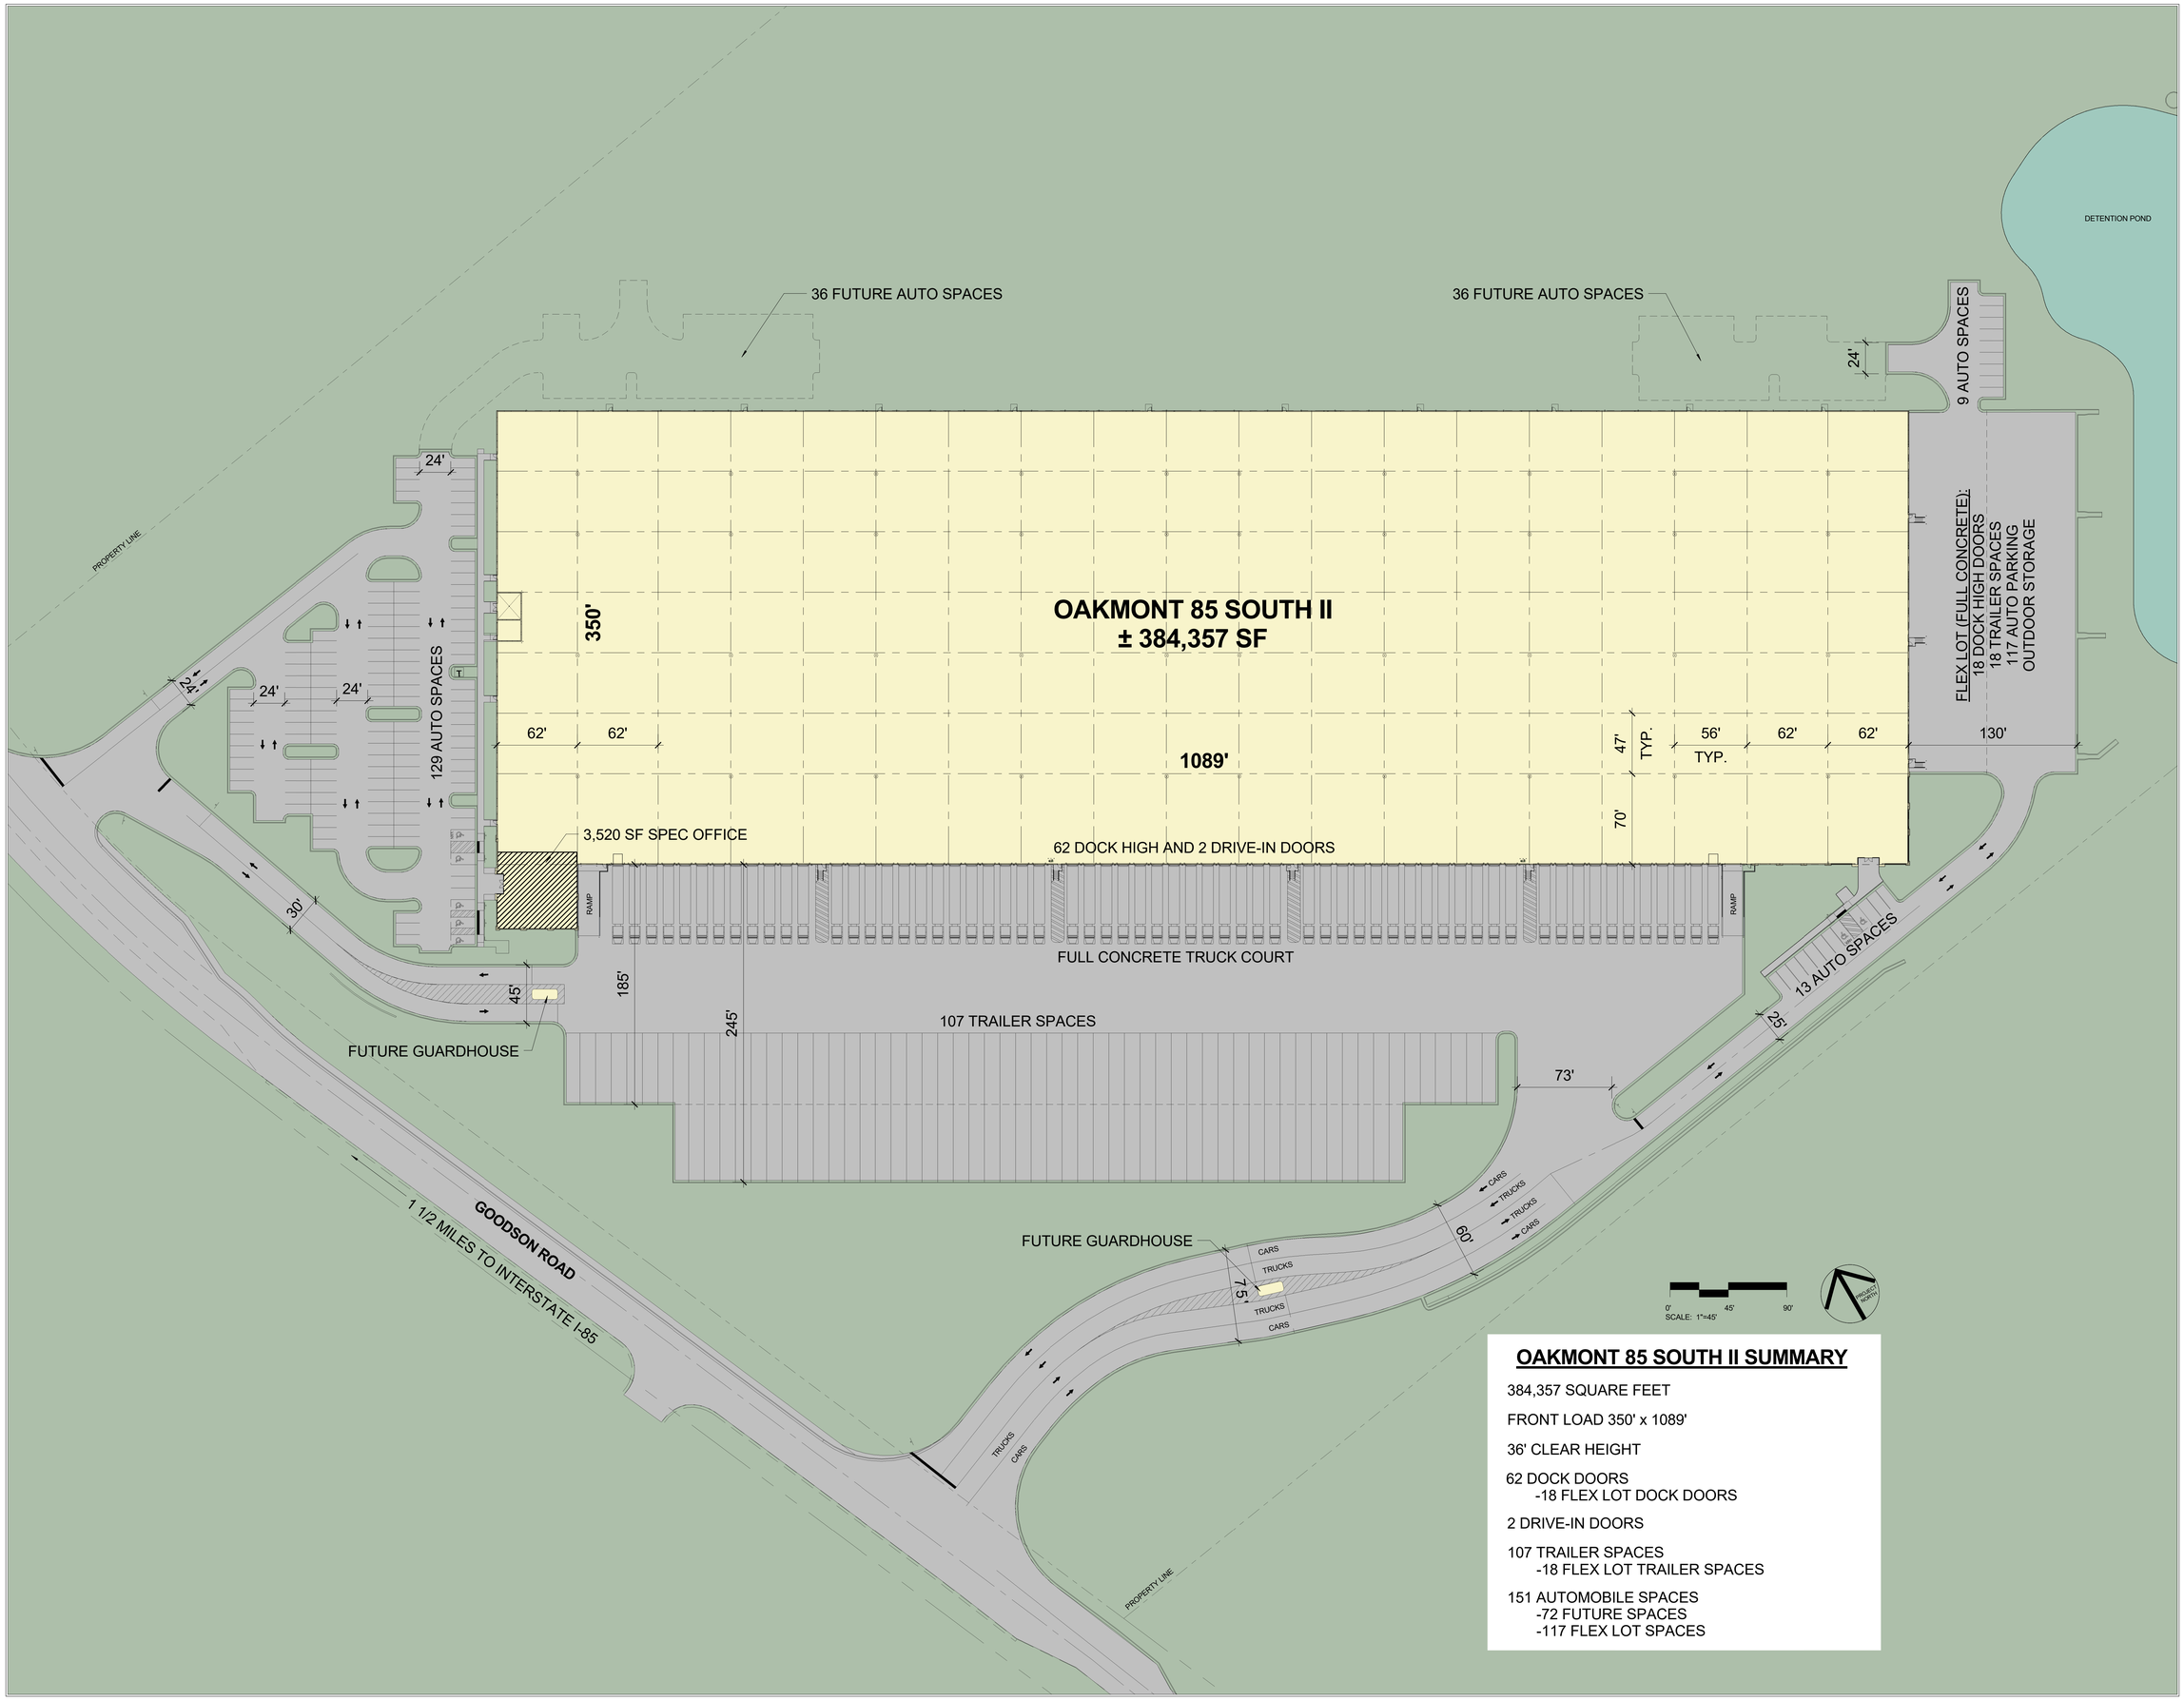

OAKMONT 85 SOUTH II SUMMARY

384,357 SQUARE FEET

FRONT LOAD 350' x 1089'

36' CLEAR HEIGHT

62 DOCK DOORS
-18 FLEX LOT DOCK DOORS

2 DRIVE-IN DOORS

107 TRAILER SPACES
-18 FLEX LOT TRAILER SPACES

151 AUTOMOBILE SPACES
-72 FUTURE SPACES
-117 FLEX LOT SPACES

RANDALL PAULSON architects

Roswell Mill
85-A Mill Street, Suite 200
Roswell, Georgia 30075
t 770.850.7558 f 770.850.7559
e-mail info@randallpaulson.com

architecture/interiors

These plans and specifications are the property of Randall-Paulson Architects, Incorporated. These documents may not be copied, reproduced, used or implemented in any way, in part or in whole, without the written consent of Randall-Paulson Architects, Incorporated. All common law rights of copyright are hereby specifically reserved.

OAKMONT 85
SOUTH II

A

SPECULATIVE

FRONT LOAD

FOR

OAKMONT
INDUSTRIAL GROUP

7056 GOODSON ROAD
UNION CITY, GEORGIA 30291

Print Record

Revision Record

Date	*Project No.*
12/19/18	2018133.00

Sheet Title
MARKETING SITE PLAN

Sheet No.
MK-3

■ Released for Construction
□ Not Released for Construction