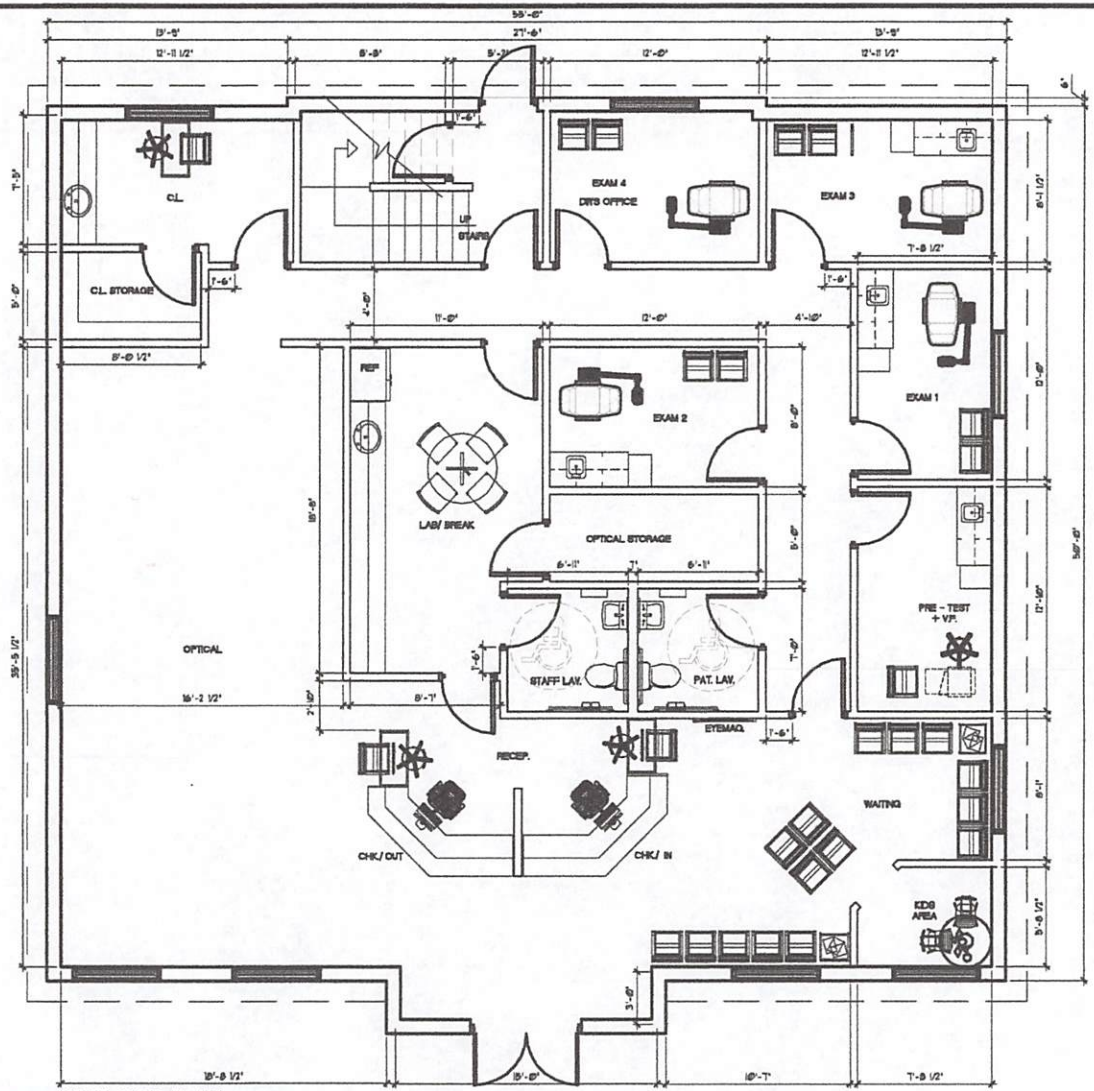

1ST FLOOR PLAN
SCALE: 1/8"=1'-0

EYE SITE

STM & Associates

8554 KATY FWY, SUITE 112
HOUSTON, TEXAS 77024
PH:713-468-7557 FAX:713-468-7693

©Copyright 2005
All information, either drawn, written, or implied appearing in this document shall not be duplicated, disclosed, or otherwise used without the written permission of the author.

This document is an instrument of service and is the sole property of the author. Furthermore, the use of this document for any purpose shall be revoked. If the intent of the design or the construction techniques or details shown herein are not adhered to or the contractural agreement governing their use is not strictly adhered to.

HCI

Drawn By: J.M.F.	Checked by: N.S.
Scale:	Date: 10-30-2009
Job No. :	
Sheet no. :	