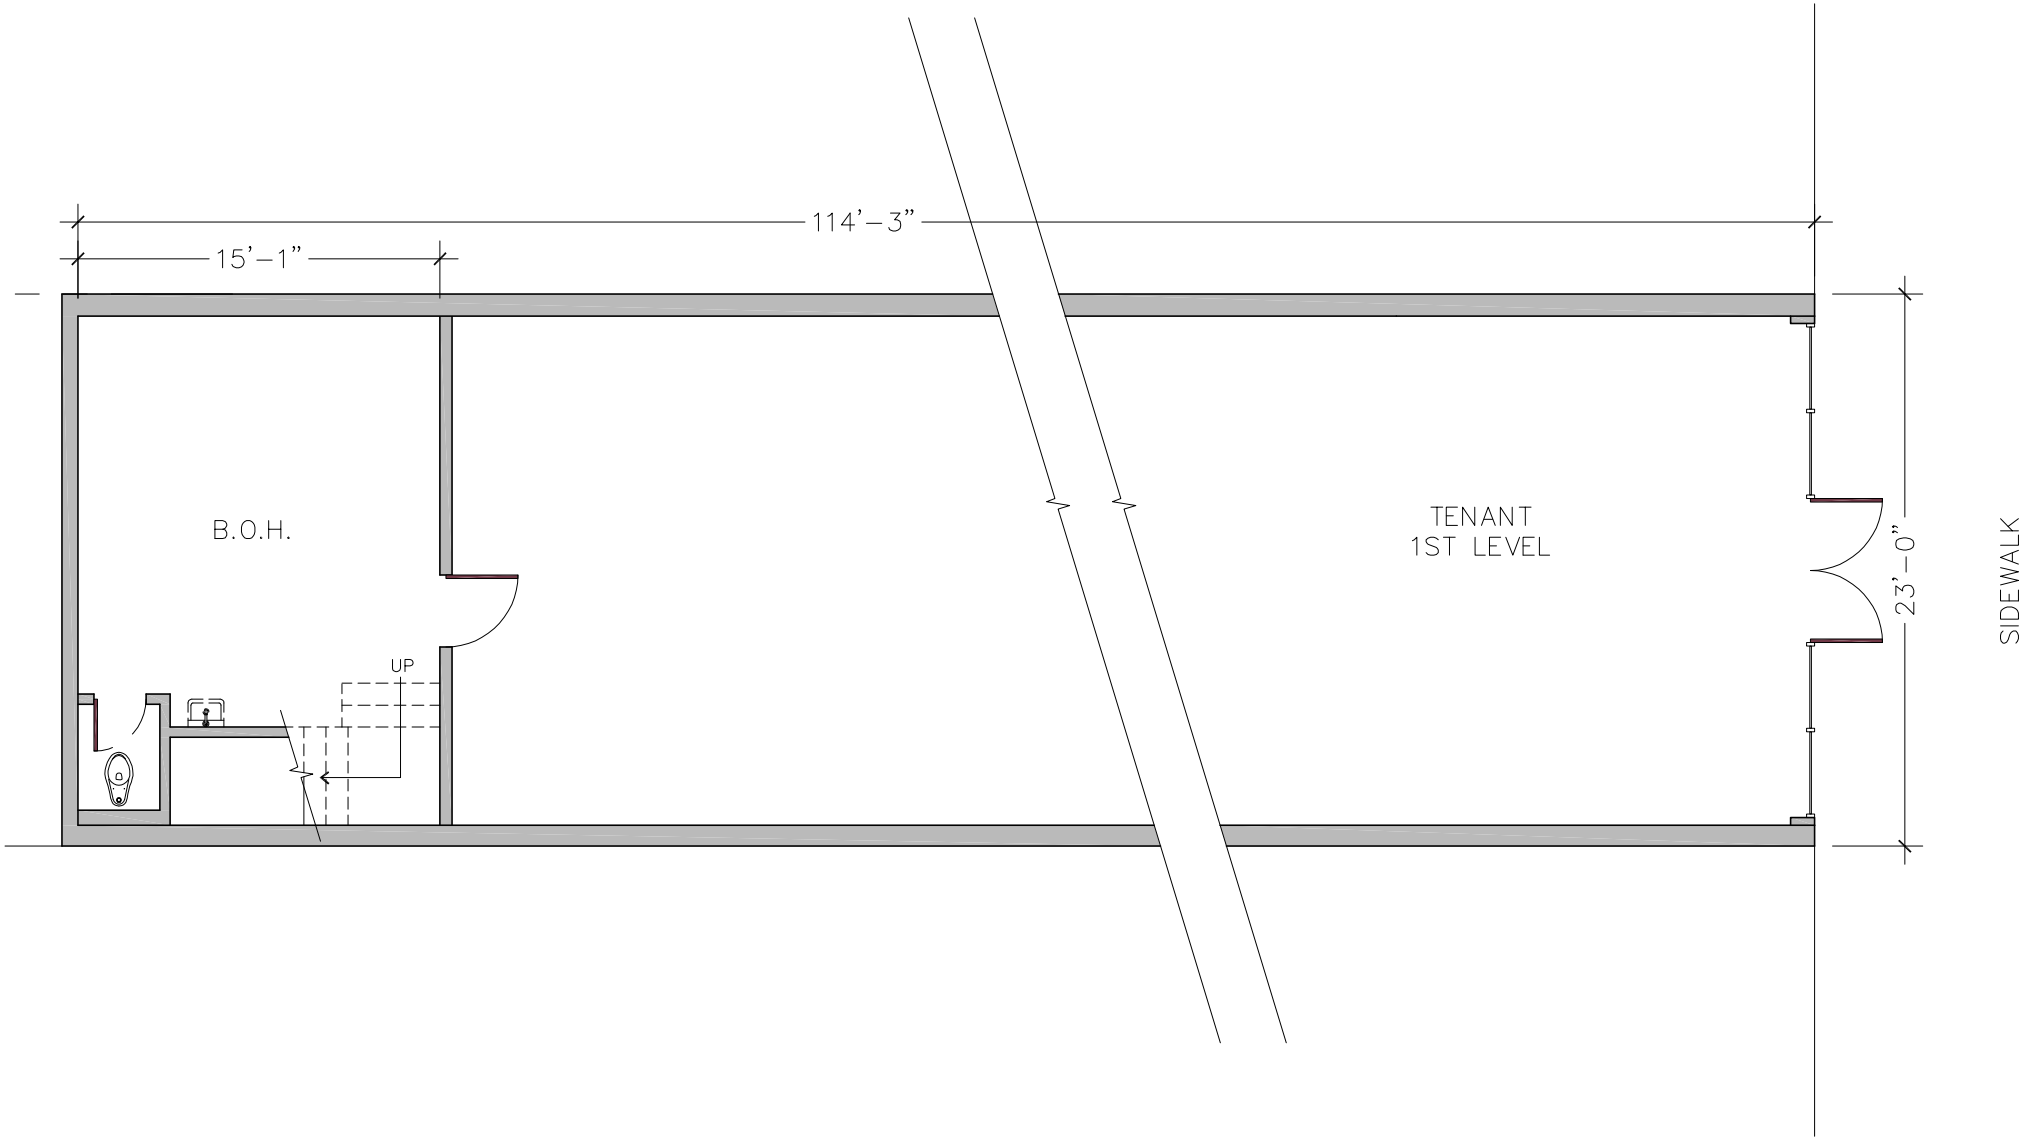

NOTE: ALL DIMENSIONS TO BE VERIFIED IN FIELD.

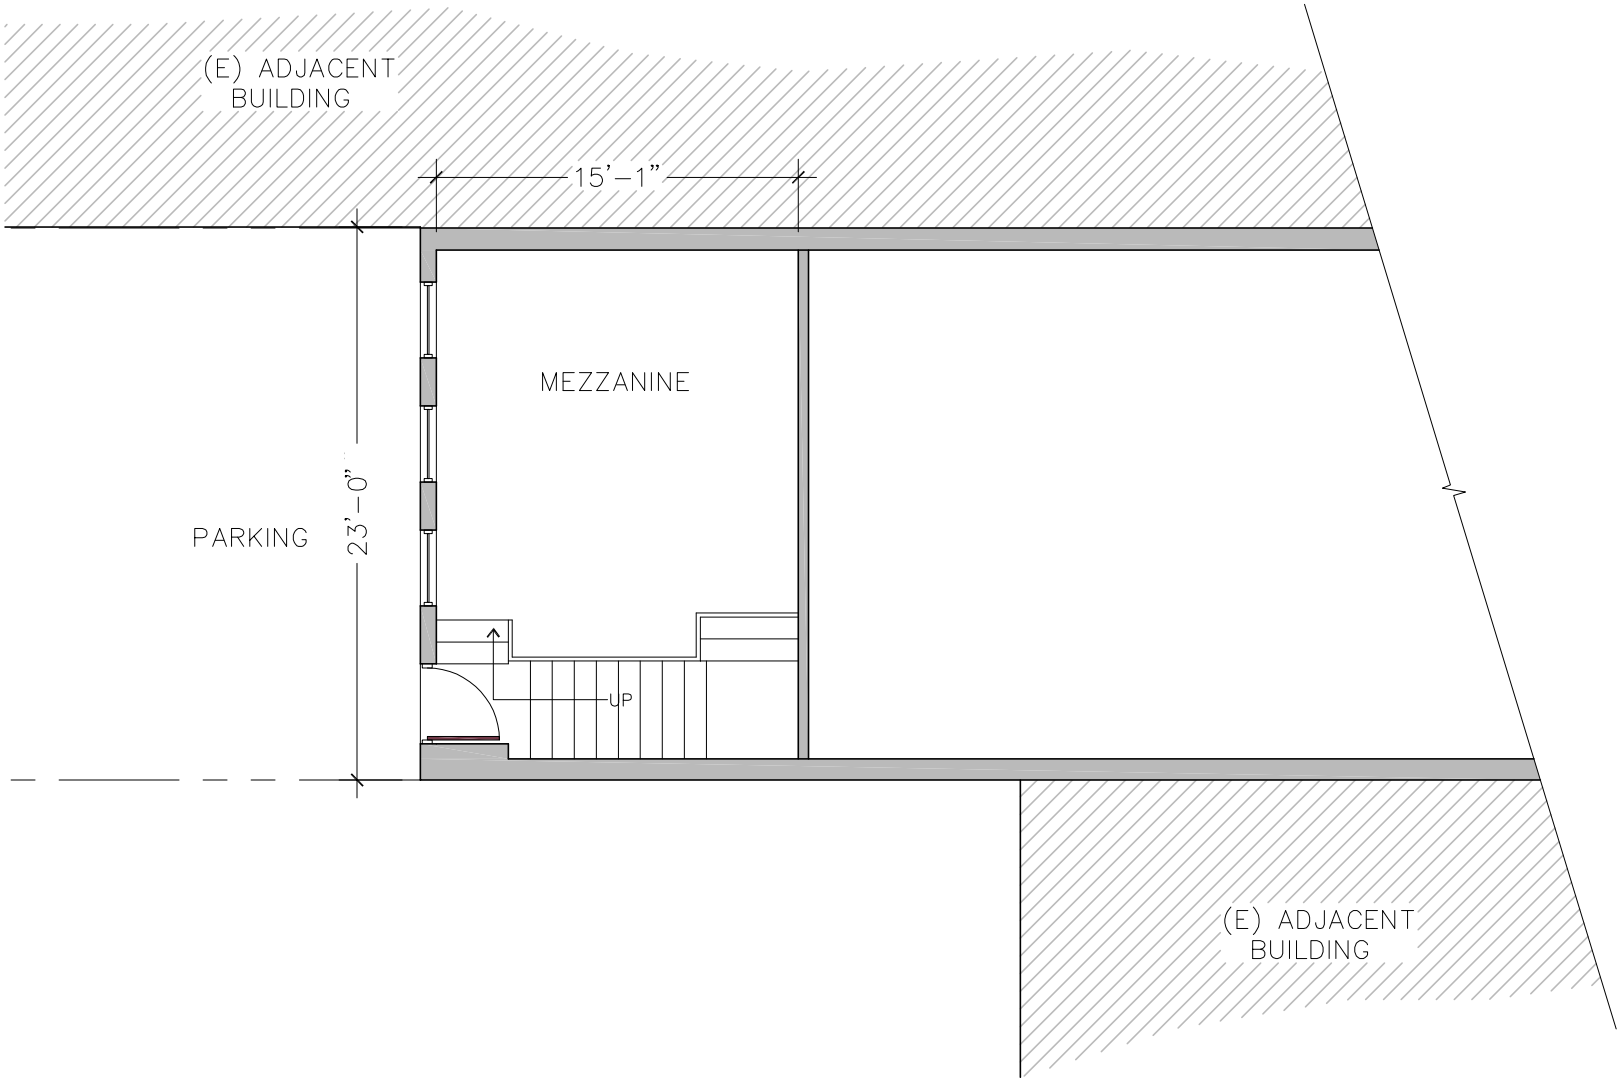

NOTE: ALL DIMENSIONS TO BE VERIFIED IN FIELD.

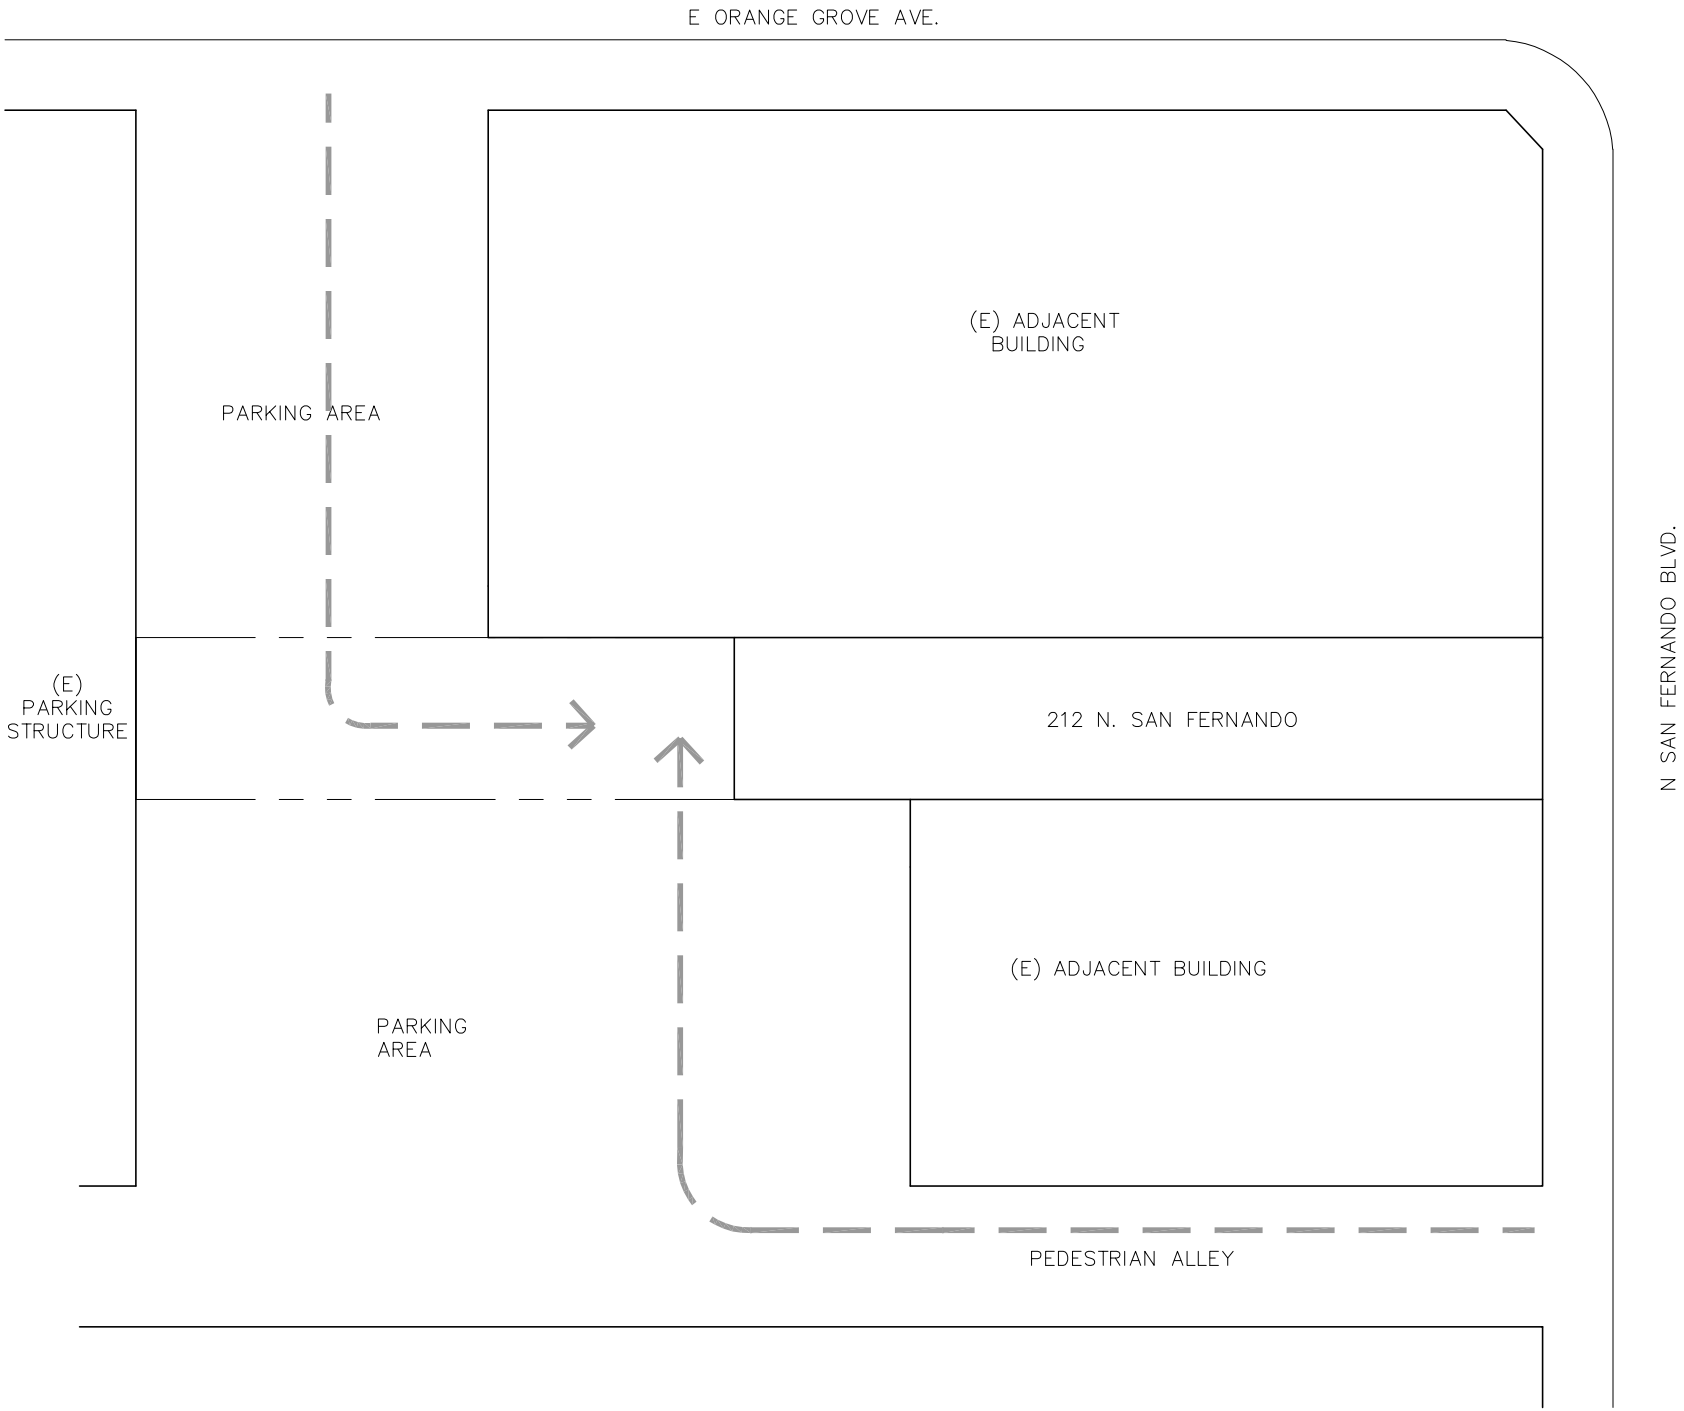
E ORANGE GROVE AVE.
(E) ADJACENT BUILDING
PARKING AREA
(E) PARKING STRUCTURE
212 N. SAN FERNANDO
(E) ADJACENT BUILDING
PARKING AREA
PEDESTRIAN ALLEY
N SAN FERNANDO BLVD.