NOTE:
- INSTALL I-JOISTS AND BLOCKING PER I-JOIST MANUFACTURER'S SPECIFICATIONS.
- ALL MANUFACTURED FLOOR JOISTS (IE.: GPI/TJI) ARE ACCEPTABLE UPON LOAD VERIFICATION BY MANUFACTURER.
- DO NOT CUT OR ALTER MANUFACTURED FLOOR JOISTS WITH-OUT PRIOR APPROVAL FROM ARCHITECT OR MANUFACTURER.

NOTE:
- CONTRACTOR TO VERIFY ALL DIMENSIONS, SPECIFICATIONS & DETAILS. IF QUESTIONS ARISE, CONTACT ARCHITECT.

NOTE:
- CONTRACTOR/OWNER TO PROVIDE ARCHITECT WITH COPY OF GRAND COUNTY BUILDING DEPARTMENT PLAN CORRECTION SHEET.

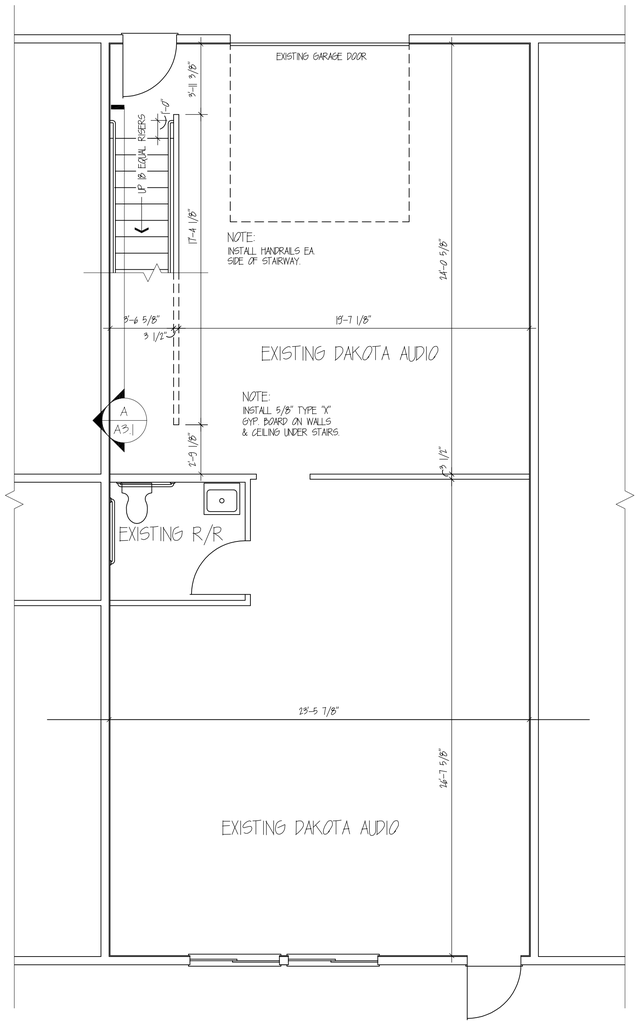

MAIN FLOOR PLAN UNIT "D"
1/4" = 1'-0"

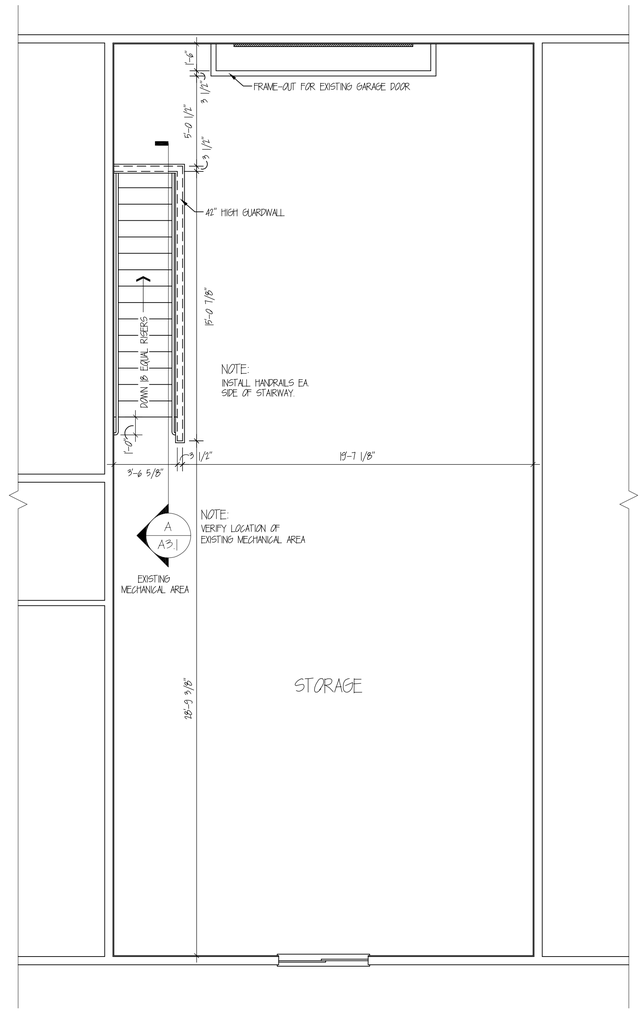

UPPER FLOOR PLAN UNIT "D"
1/4" = 1'-0"

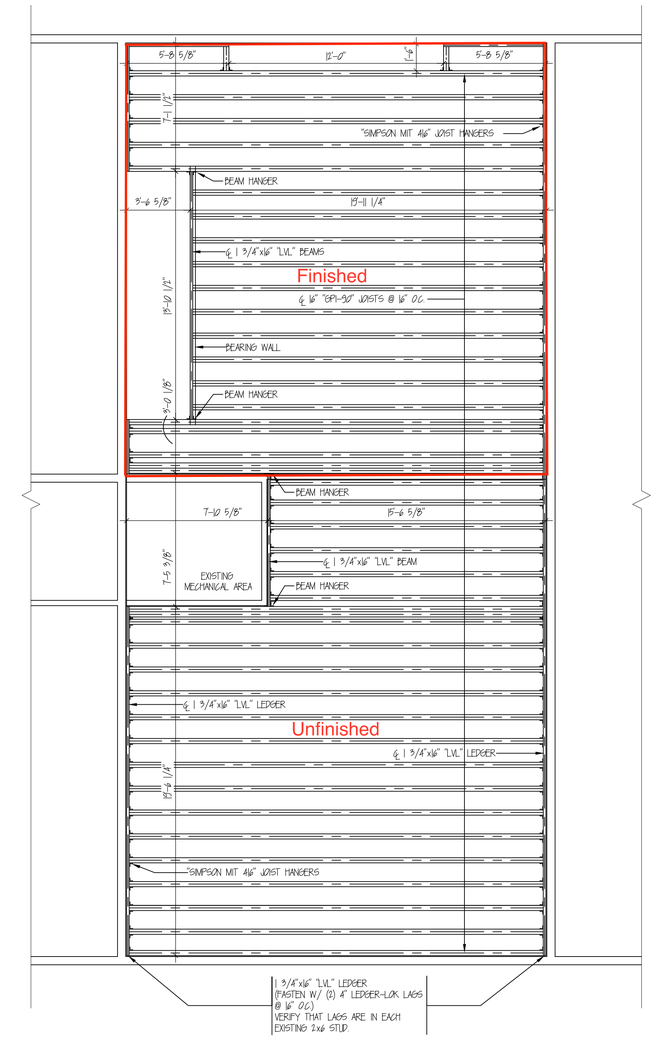

UPPER FLOOR FRAMING PLAN UNIT "D"
1/4" = 1'-0"

SEAL

ALAN B. CARTER ARCHITECT, LLC
P.O. BOX 151
GRANBY, COLORADO 80446
PHONE: (970) 887-3009 FAX: (970) 887-2049
www.abc-architect.com e-mail: alancarter@kymtnhi.com

TYPE OF DOCUMENT DATE
- ☐ PRELIMINARY DRAWINGS NOT FOR CONSTRUCTION
- ☒ BID DOCUMENTS NOT FOR CONSTRUCTION 1/23/09
- ☐ FINAL CONSTRUCTION DWG.

JOB #
DAKOTAH AUDIO

DRAWN BY:	CHECKED BY:
BPD	BPD

AN ADDITION & REMODEL TO AN OFFICE for DAKOTAH AUDIO
UNIT "D"
GRANBY BUSINESS CENTER
GRANBY, COLORADO

SHEET
A1.1

CHANGES FROM THE PLANS OR SPECIFICATION MADE WITHOUT CONSENT OF THE ARCHITECT ARE UNAUTHORIZED AND SHALL RELIEVE THE ARCHITECT OF RESPONSIBILITY FOR ANY AND ALL CONSEQUENCES RESULTING FROM SUCH CHANGES.