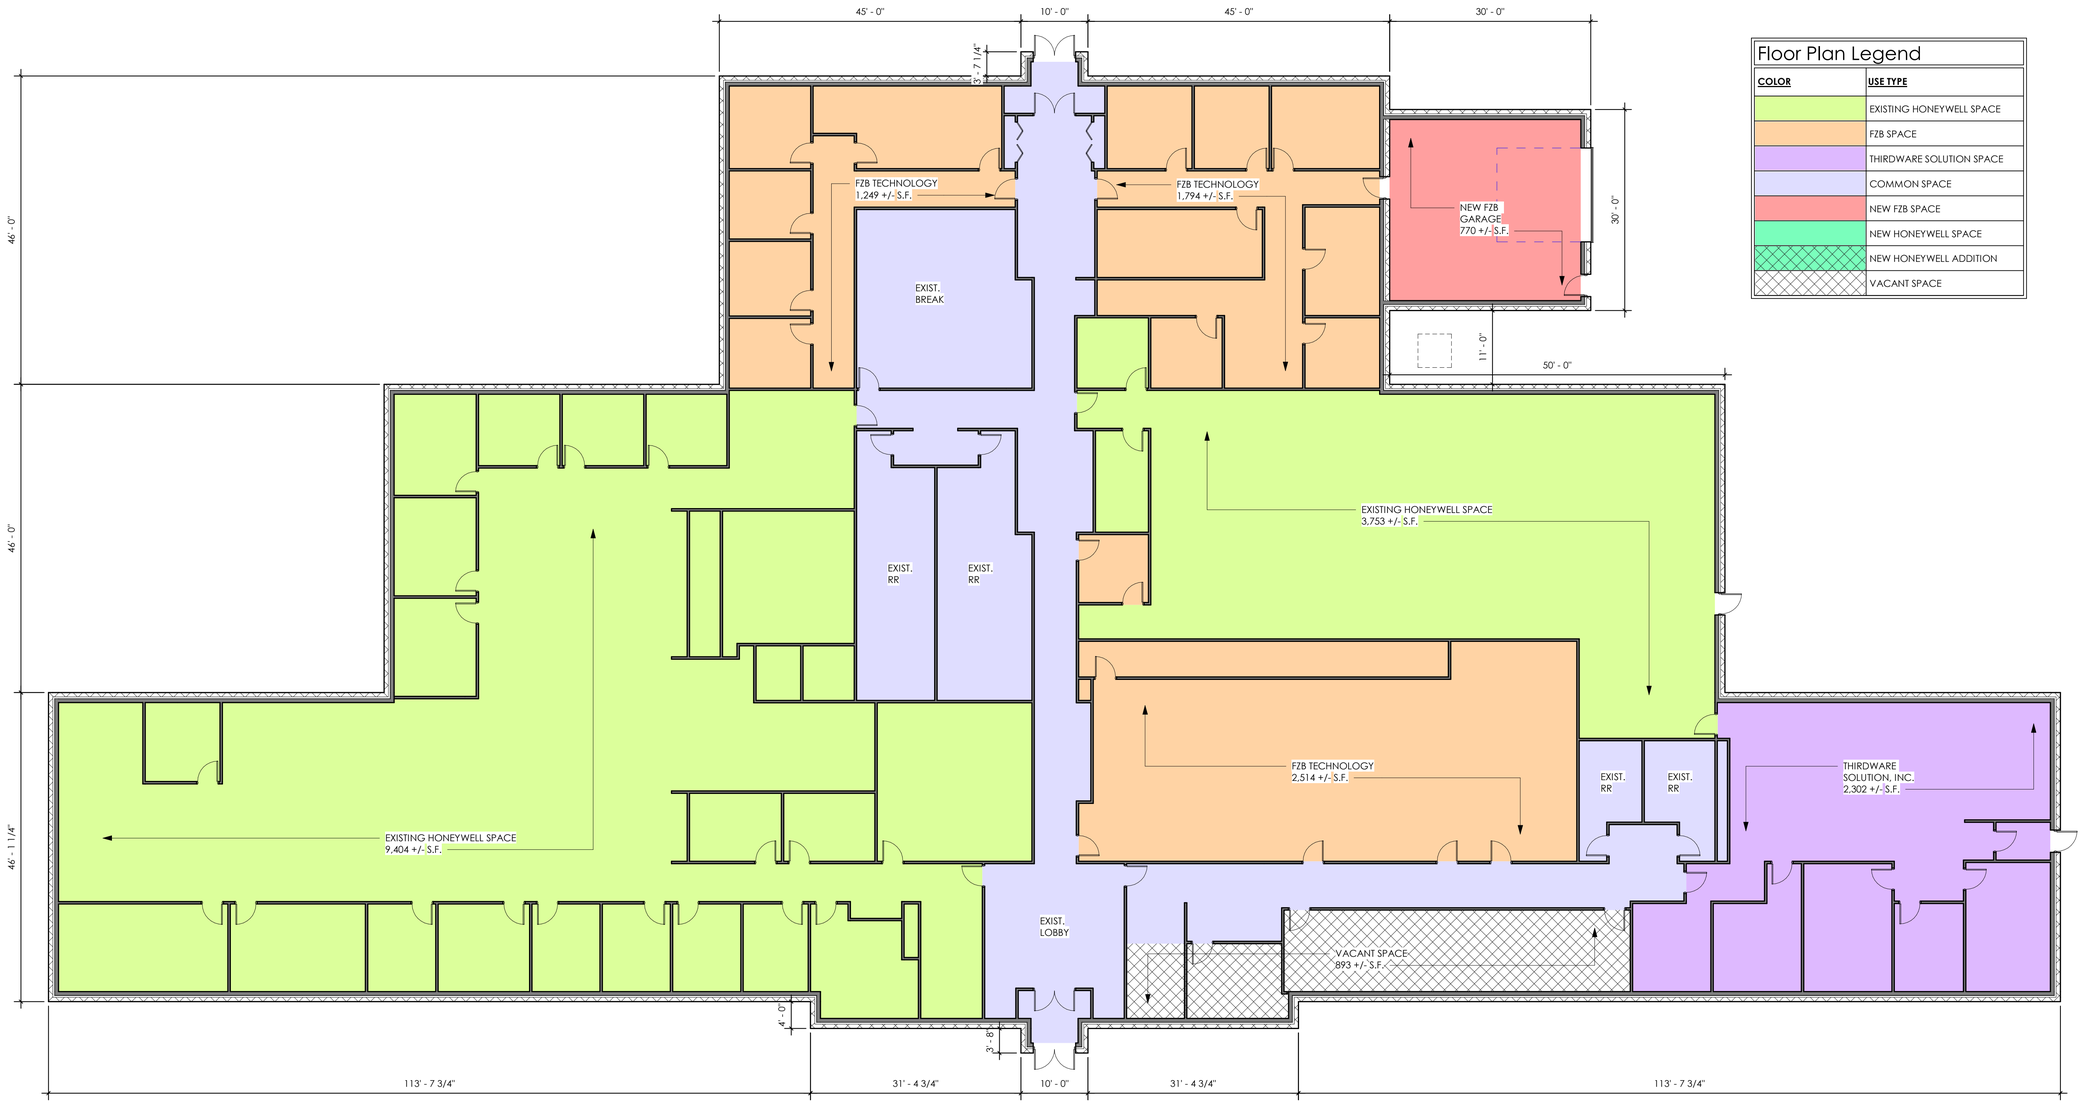

Floor Plan Legend

COLOR	USE TYPE
	EXISTING HONEYWELL SPACE
	FZB SPACE
	THIRDWARE SOLUTION SPACE
	COMMON SPACE
	NEW FZB SPACE
	NEW HONEYWELL SPACE
	NEW HONEYWELL ADDITION
	VACANT SPACE

1st Floor Plan - Option 1

3/32" = 1'-0"

krieger klatt
ARCHITECTS
architecture interiors consulting
1412 E. 11 Mile Rd. | Royal Oak, MI 48067
P: 248.414.9270 F: 248.414.9275
www.kriegerklatt.com

Client:
FZB Technology, Inc.
44099 Plymouth Oaks
Blvd., Suite 101 A/B
Plymouth, MI 48170

Project:
Project Name

PRELIMINARY NOT FOR CONSTRUCTION

Issued	Description	By

Seal:

Note:
Do not scale drawings. Use calculated dimensions only. Verify existing conditions in field.

North Arrow:
North

Sheet Title:
1st Floor Plan - Option 1

Project Number:
Project Number

Sheet Number:
A.100