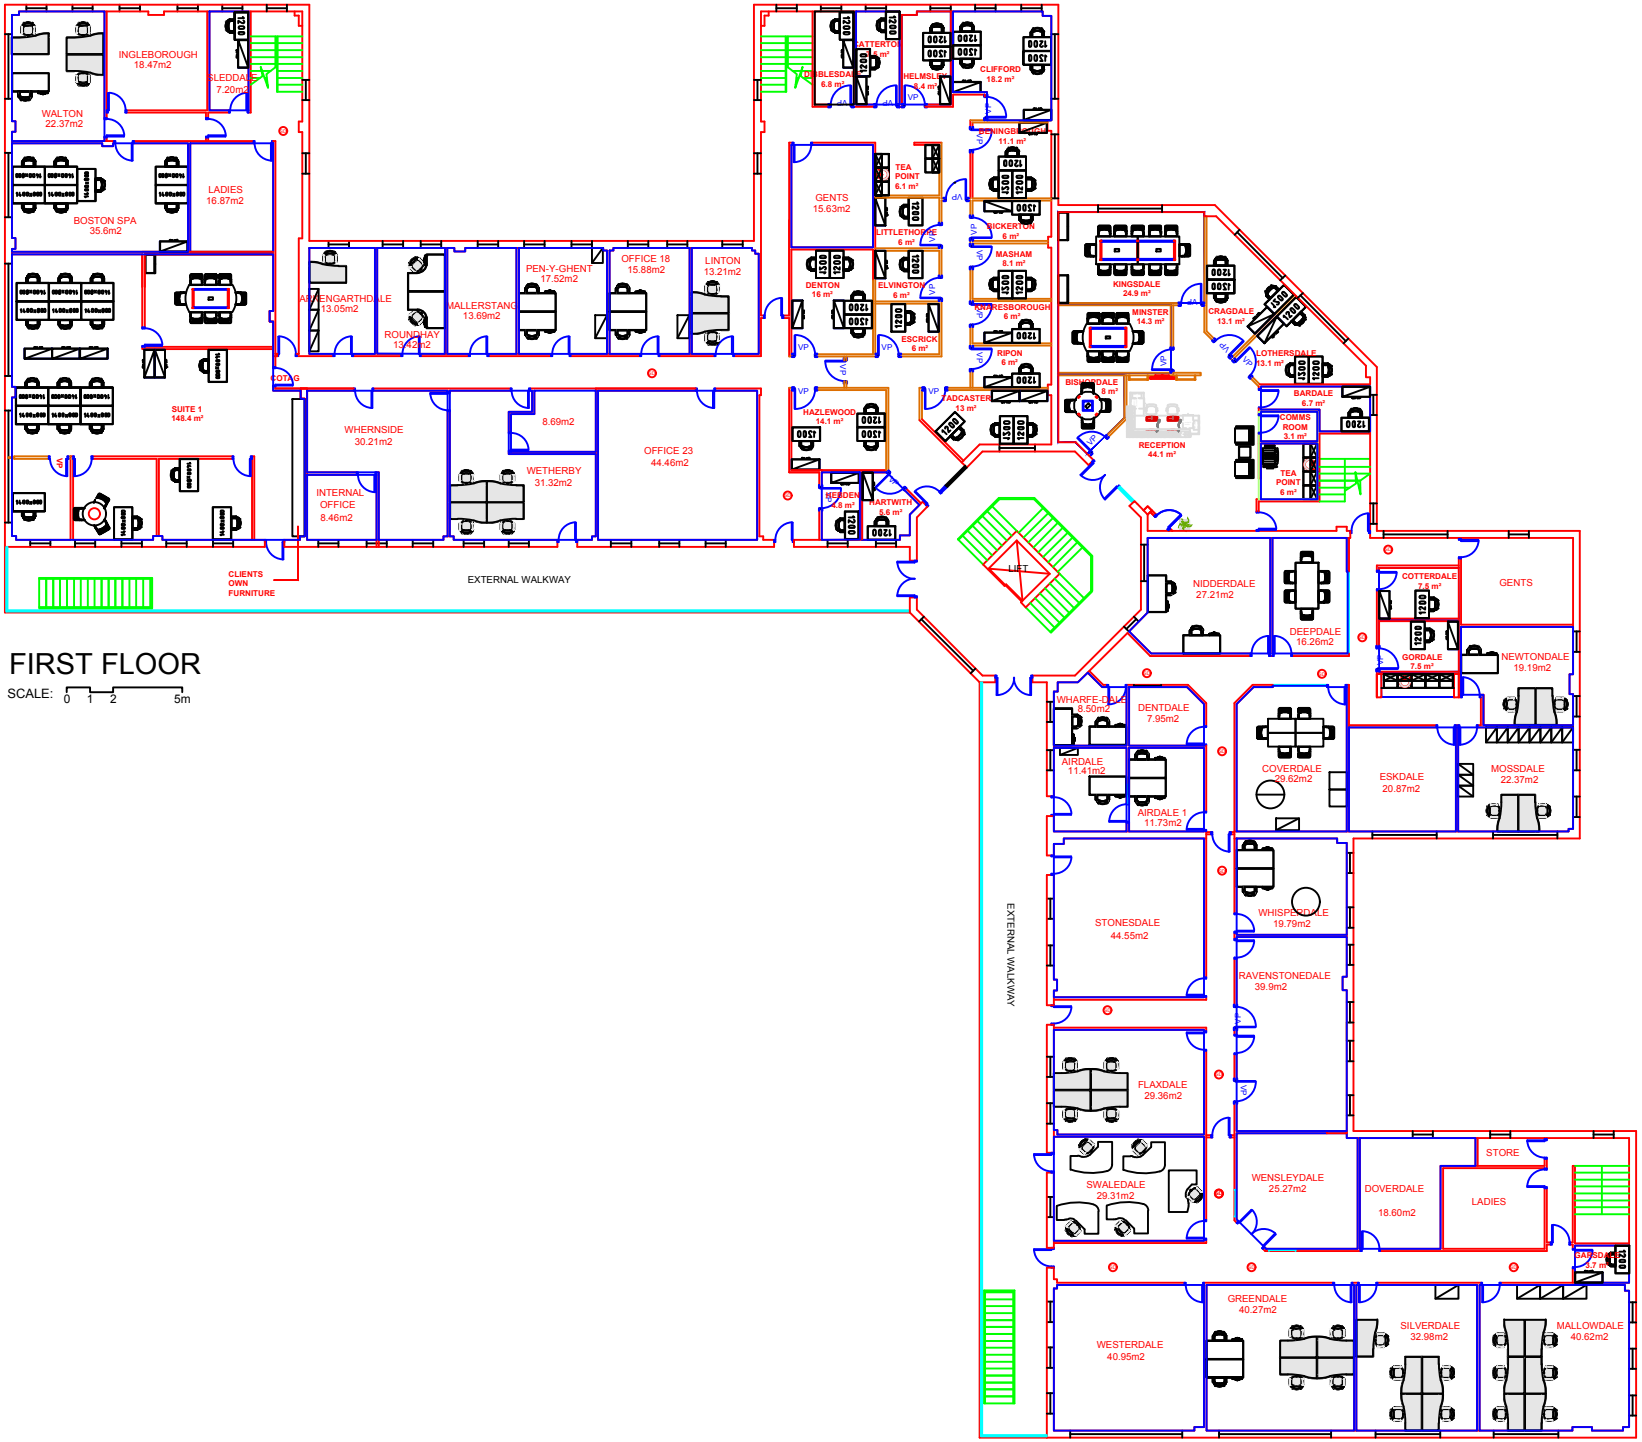

FIRST FLOOR

SCALE: 0 1 2 5m

NOT FOR CONSTRUCTION, FOR CALCULATION PURPOSES ONLY

COPYRIGHT
This drawing remains the property of Regus UK Ltd.
It is an offence to copy in whole or part any aspect of this drawing without the written consent from Regus UK Ltd.

Do not scale from this drawing. Figured dimensions only to be taken from this drawing. Dimensions to be verified on site by the contractor, supplier or fabricator and any discrepancies to be notified to the consultant immediately. All dimensions are in millimeters

REV	DATE		BY
A	20 09 14	1ST ISSUE WITH NEW TITLEBLOCK	KS
B	08 02 16	UPDATED	KS
C	24 11 16	UPDATED	CFM
D	30 01 17	UPDATED	LB

1 WEST GARDEN PLACE,
KENDAL STREET,
LONDON, W2 2AQ

T: 0207 868 7200
email: uk.floorplan@regus.com
www.regus.com

Regus™

CENTRE NUMBER	3052 - YORK TOWER COURT
PROJECT	Oakdale Road, Clifton Moor York YO30 4XL
DRAWING TITLE	1st Floor Plan

PROJECT NO	TYPE	DRAWING NUMBER	FLOOR	REV.
001		77_3052_001	1st	D

DATE:	SCALE:	DRAWN:	CHECKED:
30-01-17	N.T.S.	LB	