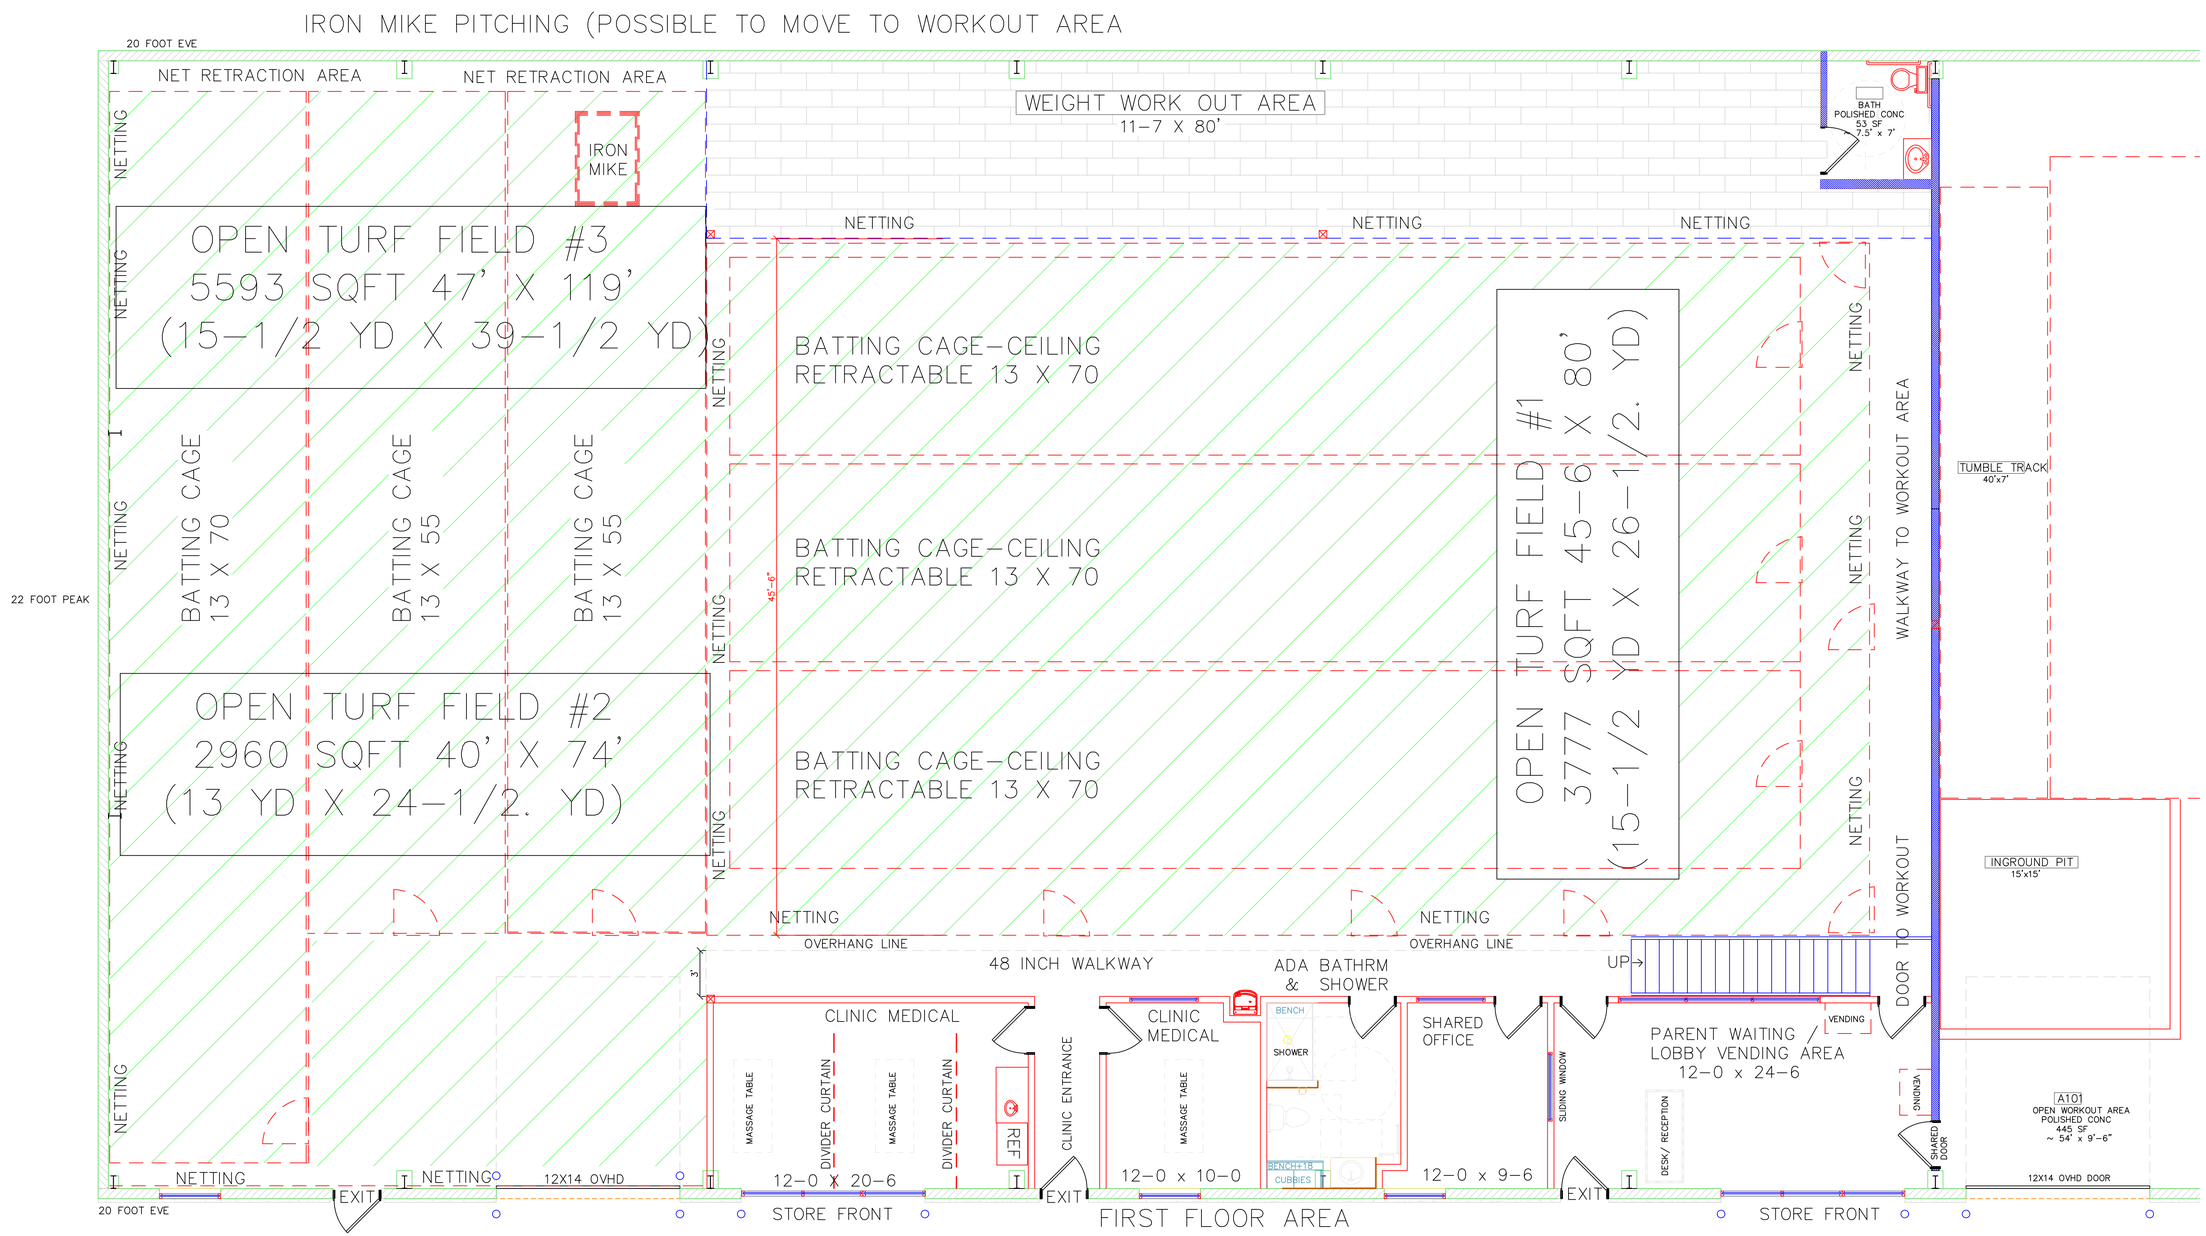
IRON MIKE PITCHING (POSSIBLE TO MOVE TO WORKOUT AREA
20 FOOT EVE
NET RETRACTION AREA
NET RETRACTION AREA
IRON MIKE
WEIGHT WORK OUT AREA
11-7 X 80'
BATH
POLISHED CONC
53 SF
7.5' x 7'
NETTING
OPEN TURF FIELD #3
5593 SQFT 47' X 119'
(15-1/2 YD X 39-1/2 YD)
BATTING CAGE
13 X 70
BATTING CAGE
13 X 55
BATTING CAGE
13 X 55
OPEN TURF FIELD #2
2960 SQFT 40' X 74'
(13 YD X 24-1/2. YD)
BATTING CAGE-CEILING
RETRACTABLE 13 X 70
BATTING CAGE-CEILING
RETRACTABLE 13 X 70
BATTING CAGE-CEILING
RETRACTABLE 13 X 70
45'-6"
OPEN TURF FIELD #1
3777 SQFT 45-6 X 80'
(15-1/2 YD X 26-1/2. YD)
WALKWAY TO WORKOUT AREA
TUMBLE TRACK
40'x7'
DOOR TO WORKOUT
INGROUND PIT
15'x15'
22 FOOT PEAK
OVERHANG LINE
48 INCH WALKWAY
ADA BATHRM
& SHOWER
BENCH
SHOWER
CLINIC MEDICAL
MASSAGE TABLE
DIVIDER CURTAIN
MASSAGE TABLE
DIVIDER CURTAIN
REF
CLINIC ENTRANCE
CLINIC
MEDICAL
MASSAGE TABLE
SHARED
OFFICE
SLIDING WINDOW
UP
PARENT WAITING /
LOBBY VENDING AREA
12-0 x 24-6
VENDING
DESK/ RECEPTION
VENDING
SHARED DOOR
A101
OPEN WORKOUT AREA
POLISHED CONC
445 SF
~ 54' x 9'-6"
12X14 OVHD
12X14 OVHD DOOR
12-0 X 20-6
12-0 x 10-0
BENCH18
CUBBIES
12-0 x 9-6
EXIT
EXIT
STORE FRONT
STORE FRONT
20 FOOT EVE
FIRST FLOOR AREA
42 INCH WALL
48 INCH WALKWAY
←DN
15'-6"
GYM & COACHES
OFFICE SHARED
10-3 X 11-0
72 LED TV
CHAIRS / DESKS
CONFERENCE ROOM
HOMEWORK / TECH ROOM
10-3 X 24-4
DRY ERASE BOARD
BATHRM
SHOWER
BENCH18
BENCH
SHOWER
SECURITY
TECH RM
FURNACE
PARENT VIEWING
PARENT WORK OUT
VENDING-BREAK AREA
VENDING
VENDING
80'-0 1/2"
SECOND FLOOR AREA