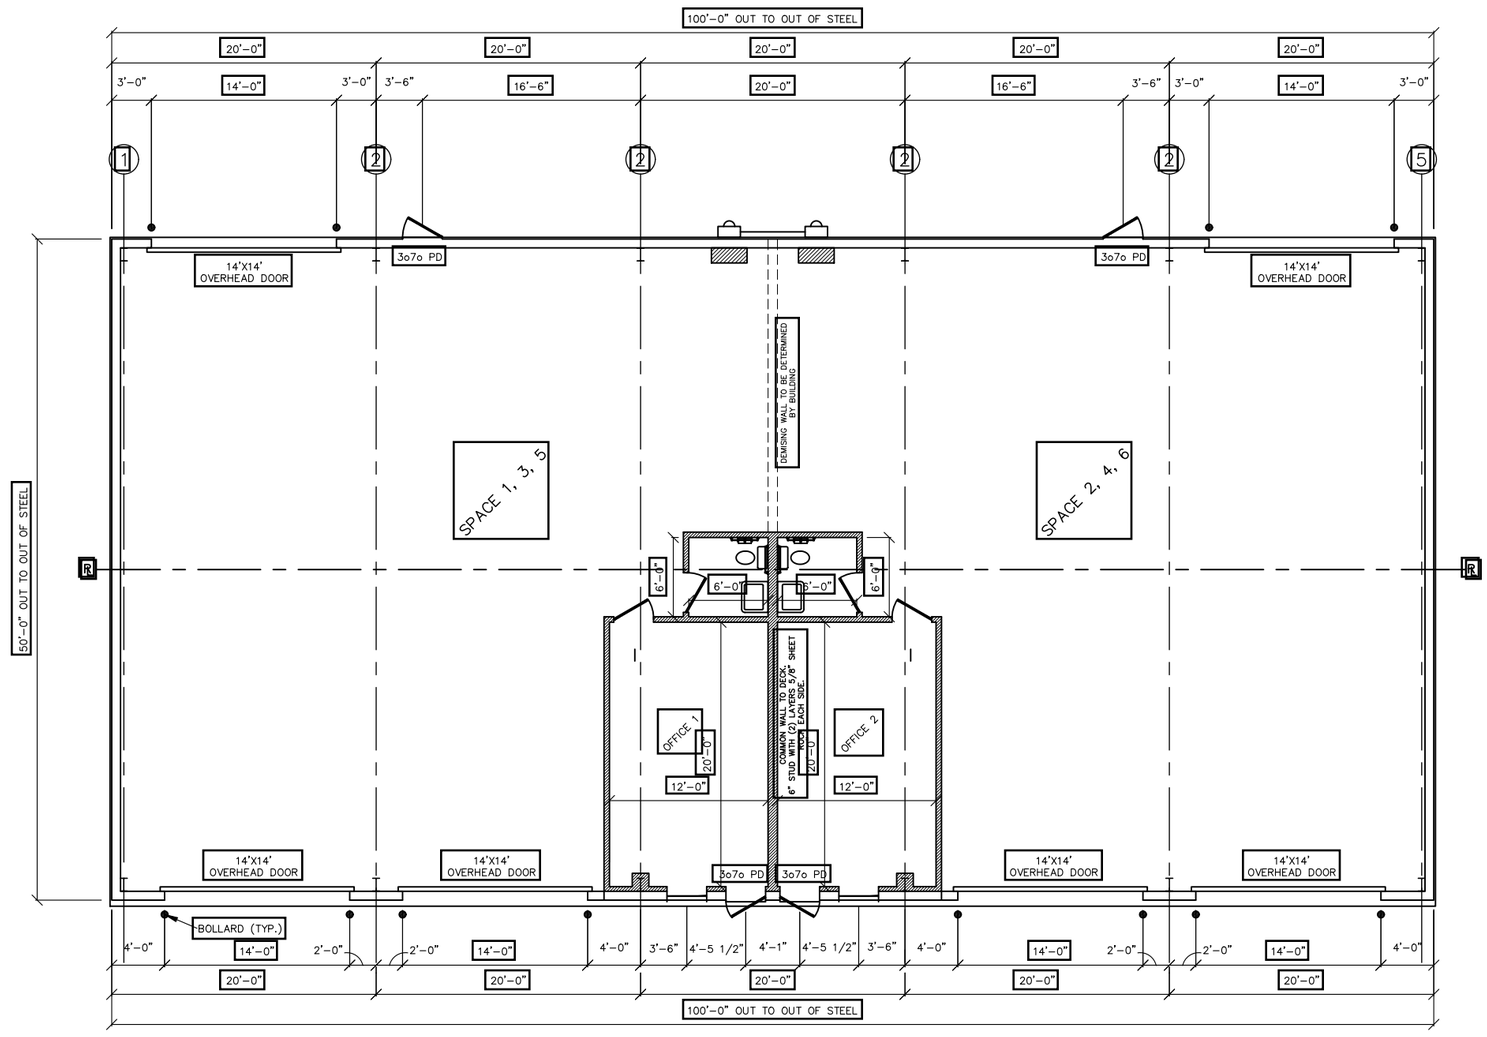

NOTE: ALL CONTRACTORS AND SUB CONTRACTORS ARE TO VERIFY ADA & TASS REQUIREMENTS PRIOR TO COMMENCEMENT OF WORK.

CONTRACTORS & SUB CONTRACTORS ARE TO VERIFY ALL DIMENSIONS PRIOR TO COMENCMENT OF WORK

N

FLOOR PLAN

SCALE: 3/16" SCALE
(11x17 SHEETS NTS)

Snyder Building Solutions

SNYDER BUILDING SOLUTIONS, LLC
P.O. BOX 619
JOSHUA, TX 76058
(817)999-0715

ENGINEERS	PROJECT ADDRESS	PROJECT	DESIGN/BUILD
	TDL HOLDINGS, LLC 5431 OLD GRANBURY RD. GRANBURY TX	NEW FACILITY	COMMERCIAL INTERIOR SOLUTIONS & CONSTRUCTION 6748 C.R. 604 ALVARADO TX, 76009 (682)302-2543

CURRENT REVISION THIS SET	
REV.	DATE
A1	
A2	
A3	
A4	
A5	
A6	
A7	

INT.

DRAWN BY

DESIGN BY

ISSUE DATE 7/11/2025

CONTRACT DATE

DESCRIP.

FLOOR PLAN

DWG. NO. A.500

DWG's IN SET