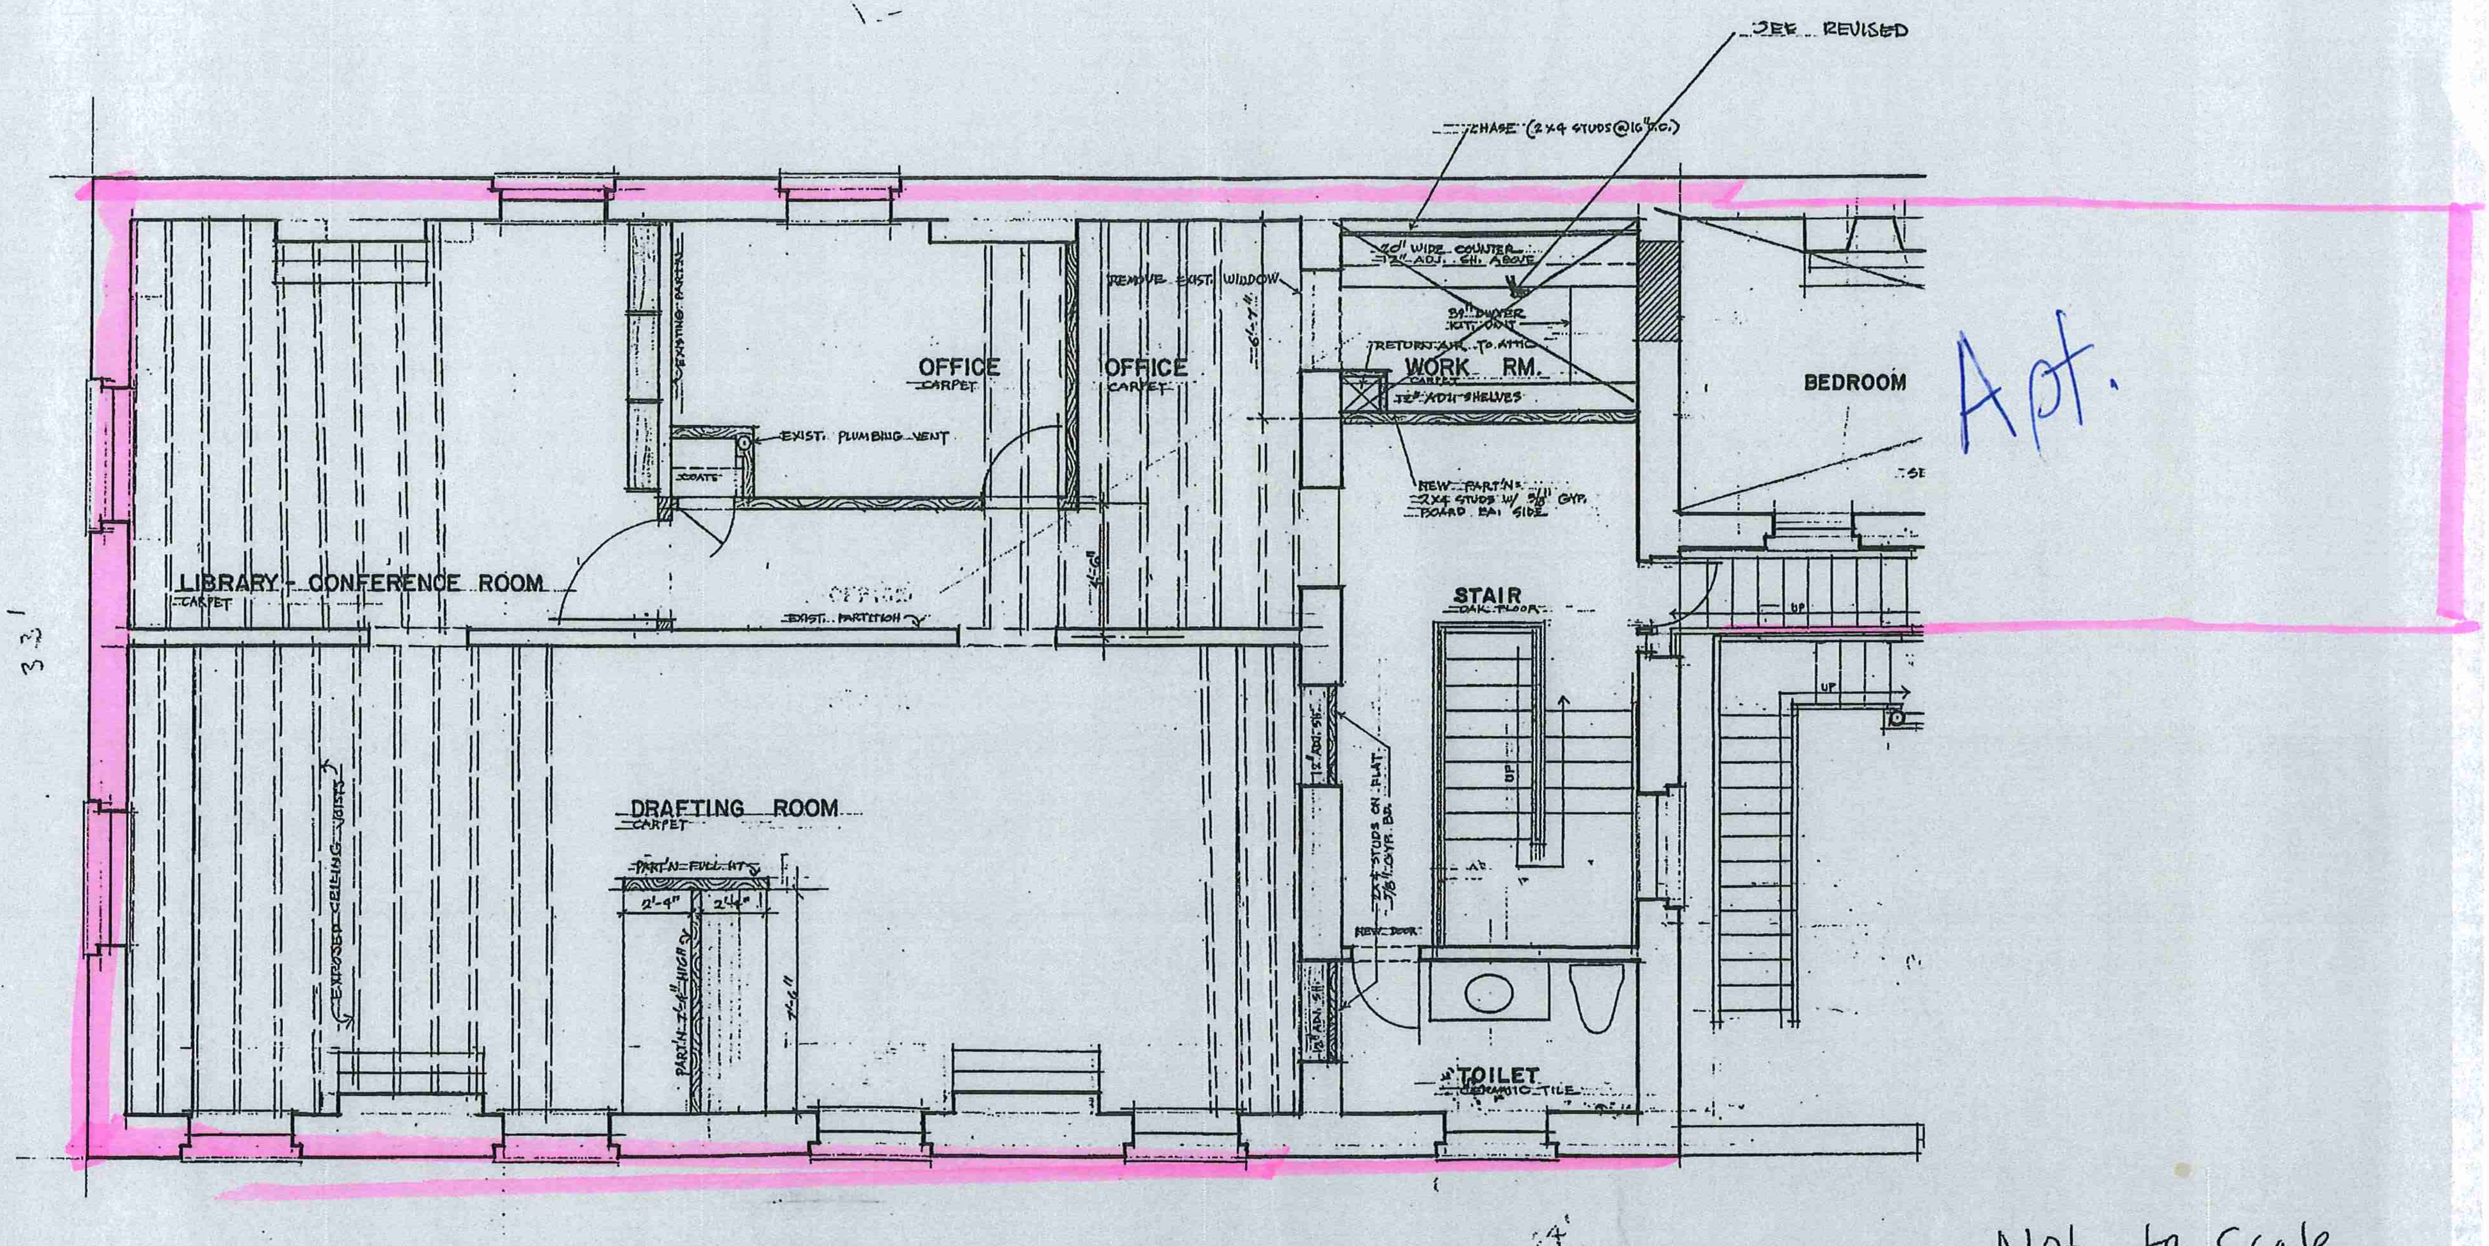

SEE REVISED
CHASE (2x4 STUDS @16" O.C.)
OFFICE
CARPET
OFFICE
CARPET
EXIST. PLUMBING VENT
COATS
REMOVE EXIST. WINDOW
WORK RM.
CARPET
NEW PART'N 2x4 STUDS W/ 5/8" GYP. BOARD EA. SIDE
BEDROOM
Apt.
LIBRARY - CONFERENCE ROOM
CARPET
EXIST. PARTITION
STAIR
OAK FLOOR
UP
DRAFTING ROOM
CARPET
PART'N FULL HT
2'-4"
2'-4"
EXPOSED CEILING JOISTS
NEW DOOR
TOILET
CERAMIC TILE
33'

Not to Scale