MEDINA BASE– FIVE PALM DR.
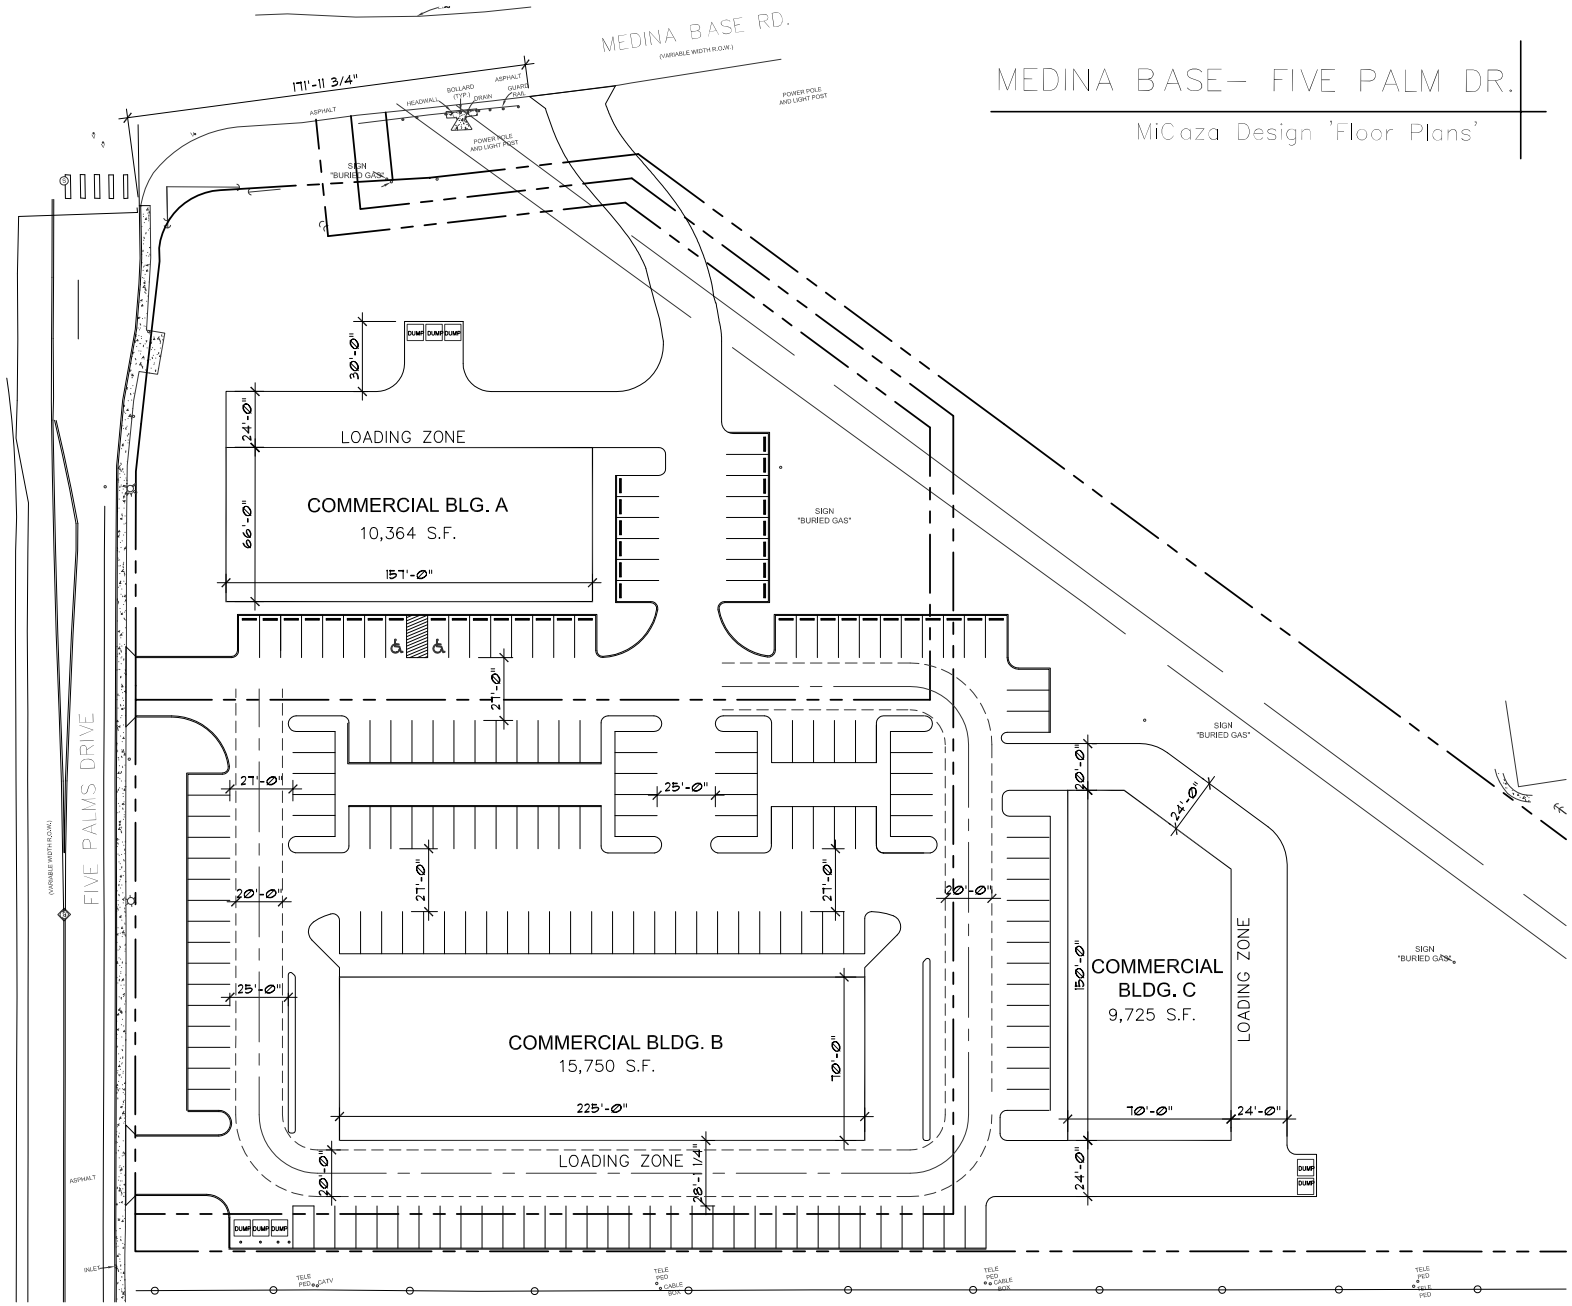
MiCaza Design 'Floor Plans'