OLD COLONY BUILDING OF ST. ARMANDS

A CONDOMINIUM
IN
SEC. 27 TWP 36S., RGE 17 E.
SARASOTA COUNTY, FLORIDA

NOTE: BOUNDARIES OF UNITS

EACH UNIT SHALL INCLUDE THAT PART OF THE BUILDING CONTAINING SUCH UNIT, THE BOUNDARIES OF WHICH SHALL BE DETERMINED IN THE FOLLOWING MANNER: THE UPPER BOUNDARY SHALL BE THE HORIZONTAL PLANE OF THE UNDECORATED FINISHED CEILING ON EACH FLOOR OF THE UNIT; THE LOWER BOUNDARY SHALL BE THE HORIZONTAL PLANE OF THE UNDECORATED FINISHED FLOOR; AND THE VERTICAL OR PERIMETRICAL BOUNDARIES SHALL BE THE VERTICAL PLANES OF THE UNDECORATED FINISHED INTERIOR OF EACH OF THE FOUR WALLS BOUNDING THE UNIT EXTENDED TO INTERSECTIONS WITH EACH OTHER AND WITH THE UPPER AND LOWER BOUNDARIES.

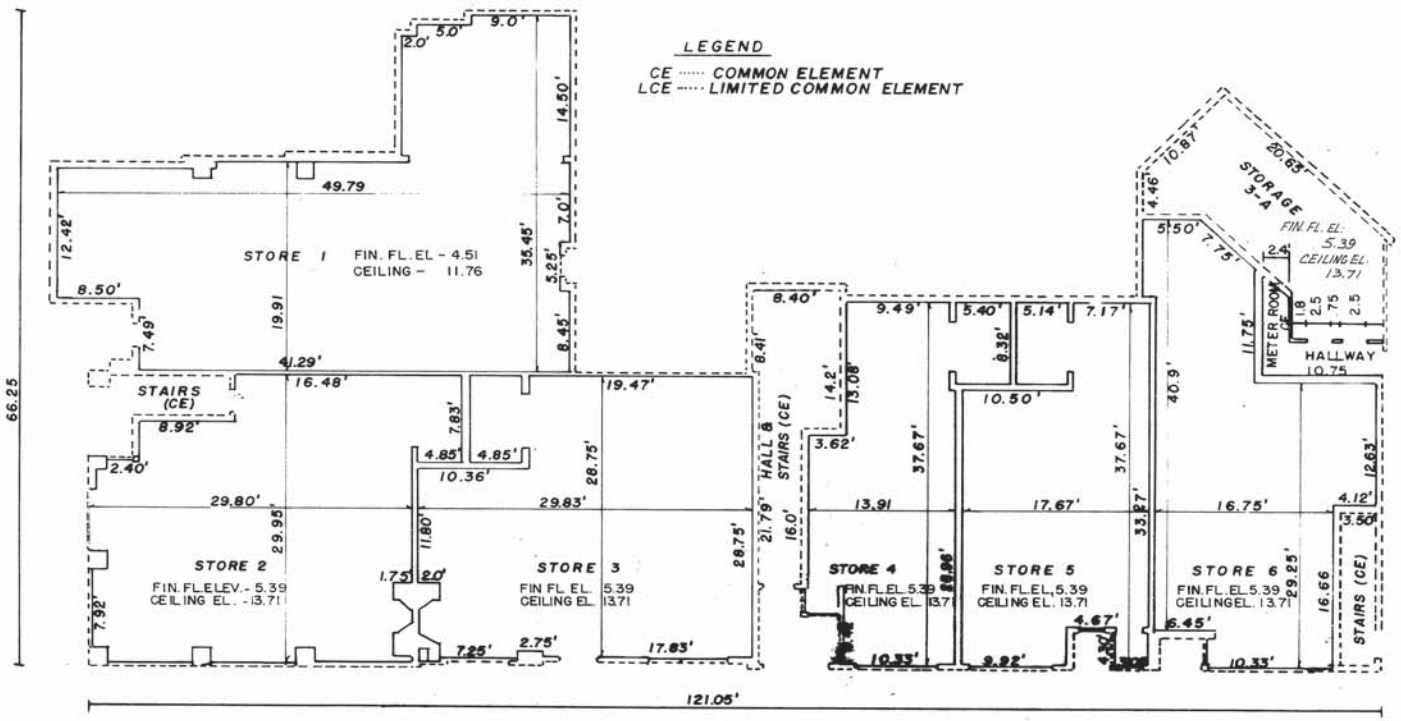

FIRST STORY
FLOOR PLAN

SCALE: 1/8" = 1'0"

MOSBY & RUSSELL ENGINEERING ASSOCIATES, INC.
6601 SUPERIOR AVE — SARASOTA, FLORIDA