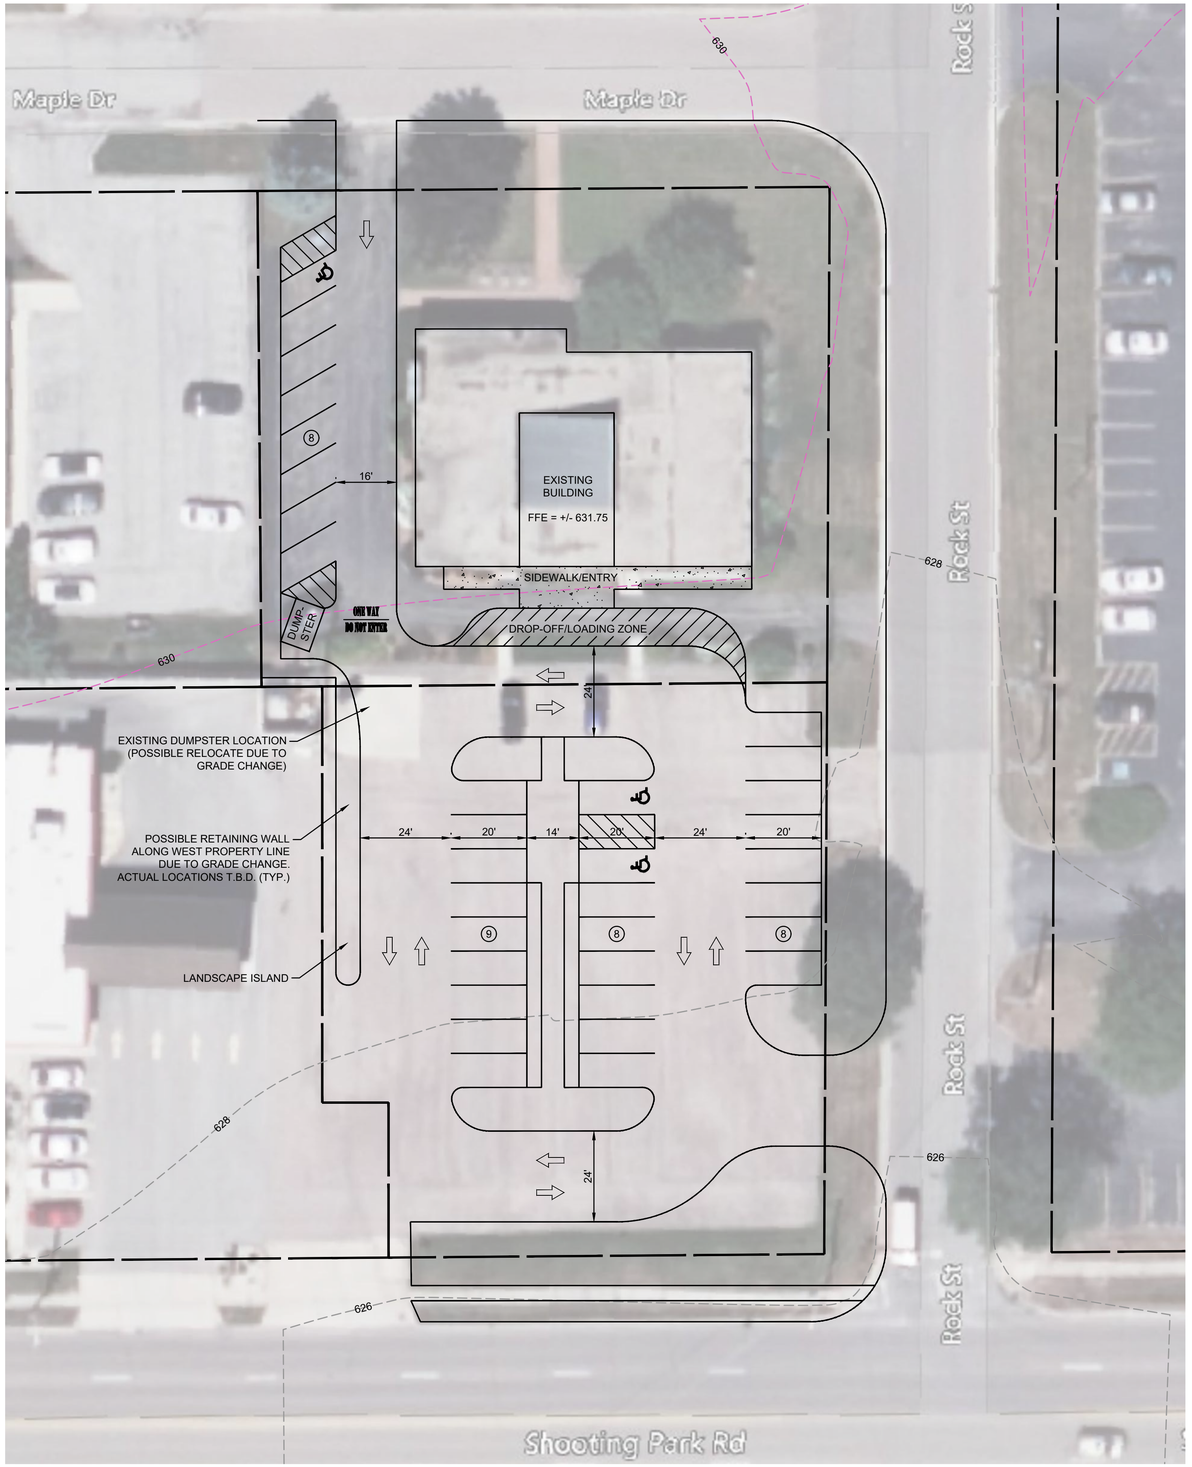

PARKING NOTES

EMPLOYEE SPACES = 7 SPACES
EMPLOYEE ADA SPACES = 1 SPACES
VISITOR SPACES = 23 SPACES
VISITOR ADA SPACES = 2 SPACES

TOTAL PARKING SPACES = 33 SPACES

N

GRAPHIC SCALE
0 10 20
(IN FEET)

Call Before You Dig
JULIE
ILLINOIS ONE-CALL SYSTEM
Simply Call 811

DRAWN BY: TLC	REVISIONS				
CHECKED BY: DAC	LEVEL	BY	DATE	DESCRIPTION	
DATE: 09/04/2024					

Chamlin & Associates

PERU MORRIS
OTTAWA MENDOTA
ILLINOIS

LASALLE COUNTY
1200 MAPLE DRIVE - MEDICAL BUILDING
PERU, ILLINOIS

EXHIBIT

DRAFT
NOT FOR CONSTRUCTION

CURRENT AS OF: 09/09/2024		
SCALE: AS NOTED	SHEET	1
FILE NO.: 33065.00 Y–	OF	1

CHAMLIN & ASSOCIATES, INC. © 2023
Drawing Name: T:\FOR TOM C\Peru Shooting Park Rd\CX-Peru Shooting Park Rd-V2.dwg Last Modified: Monday, September 9, 2024 11:19:27 AM Plotted On: Monday, September 9, 2024 1:30:47 PM by Tom Clark